LANDSCAPE DESIGN STANDARDS

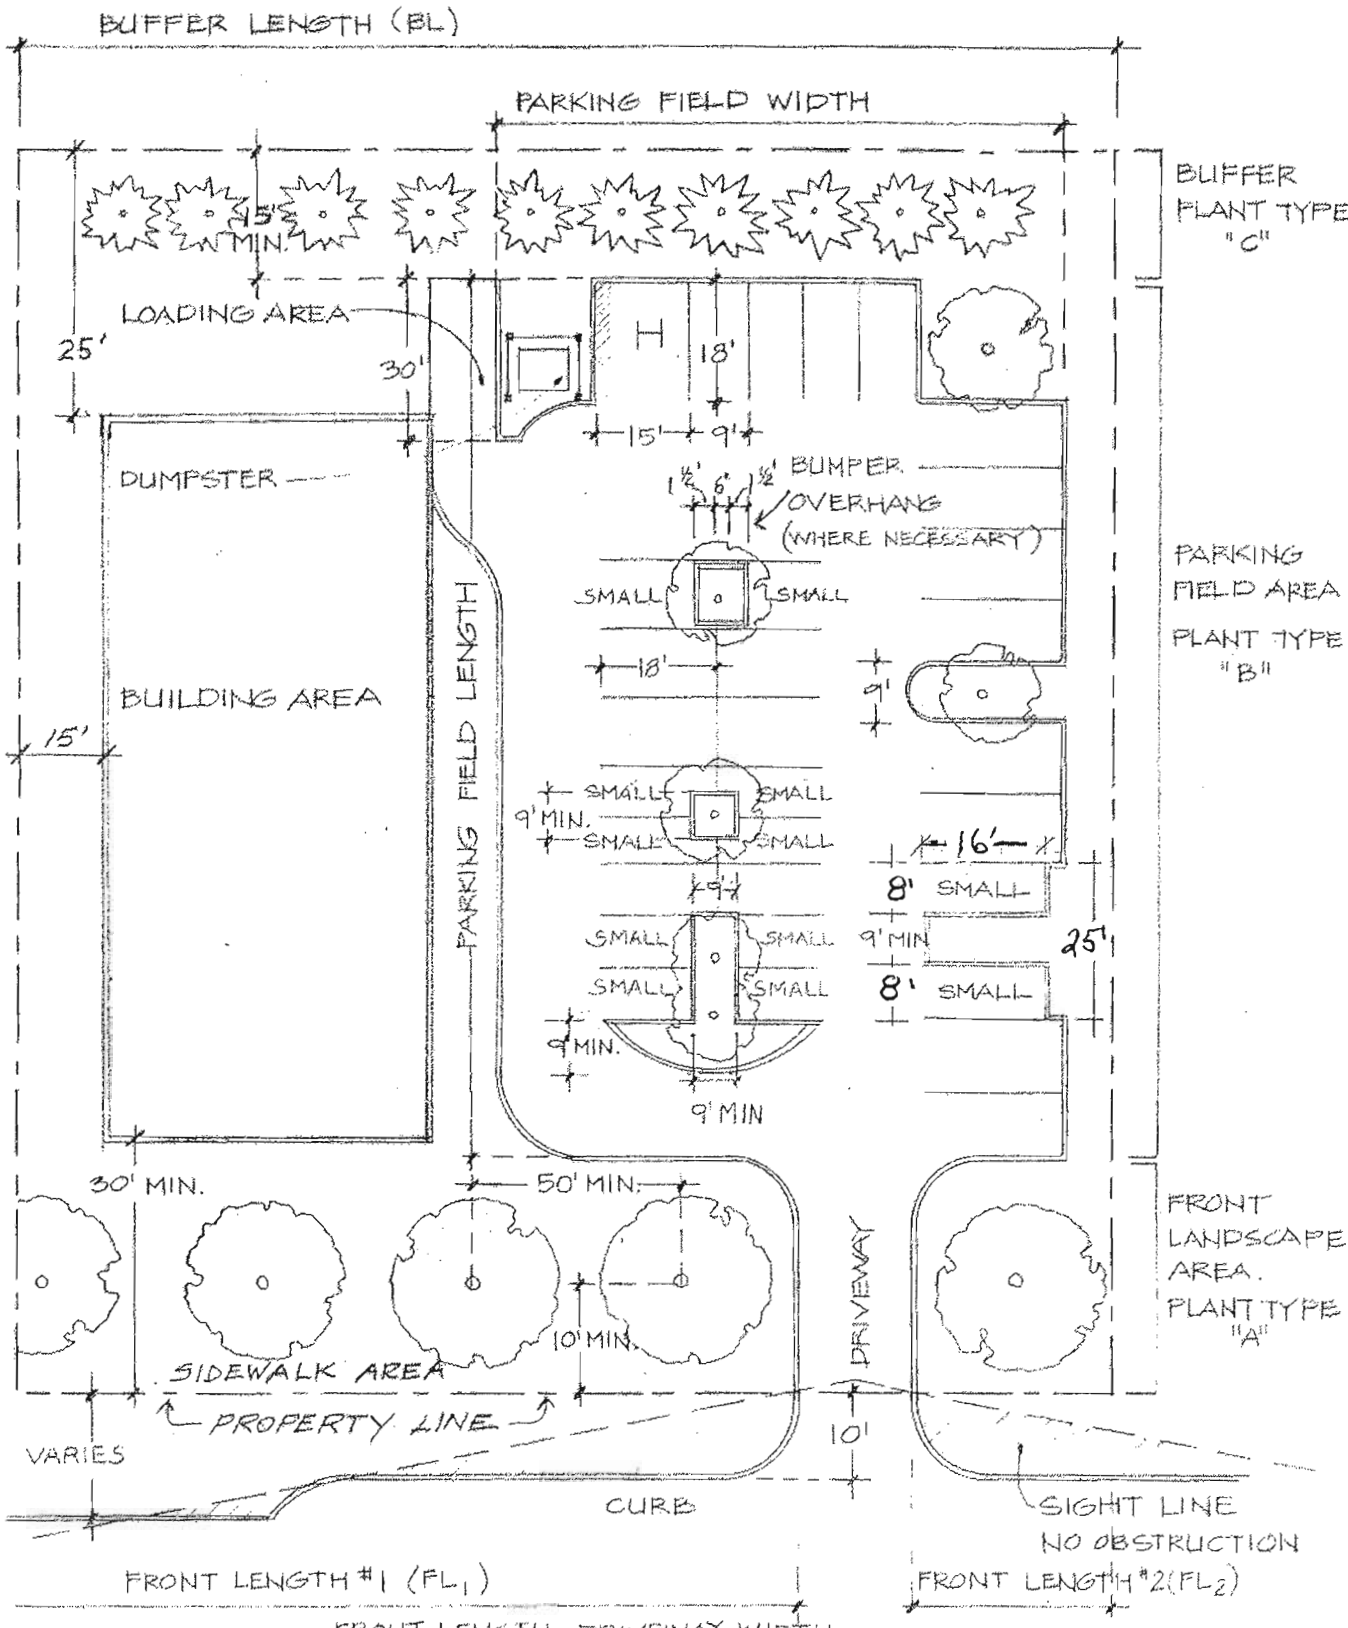

FRONT TREES = $\frac{\text{FRONT LENGTH - DRIVEWAY WIDTH}}{50}$

PARKING TREES = $\frac{\text{\# OF REQUIRED PARKING SPACES}}{10}$

BUFFER TREES = $\frac{\text{BUFFER LENGTH}}{}$

(NOT TO SCALE)