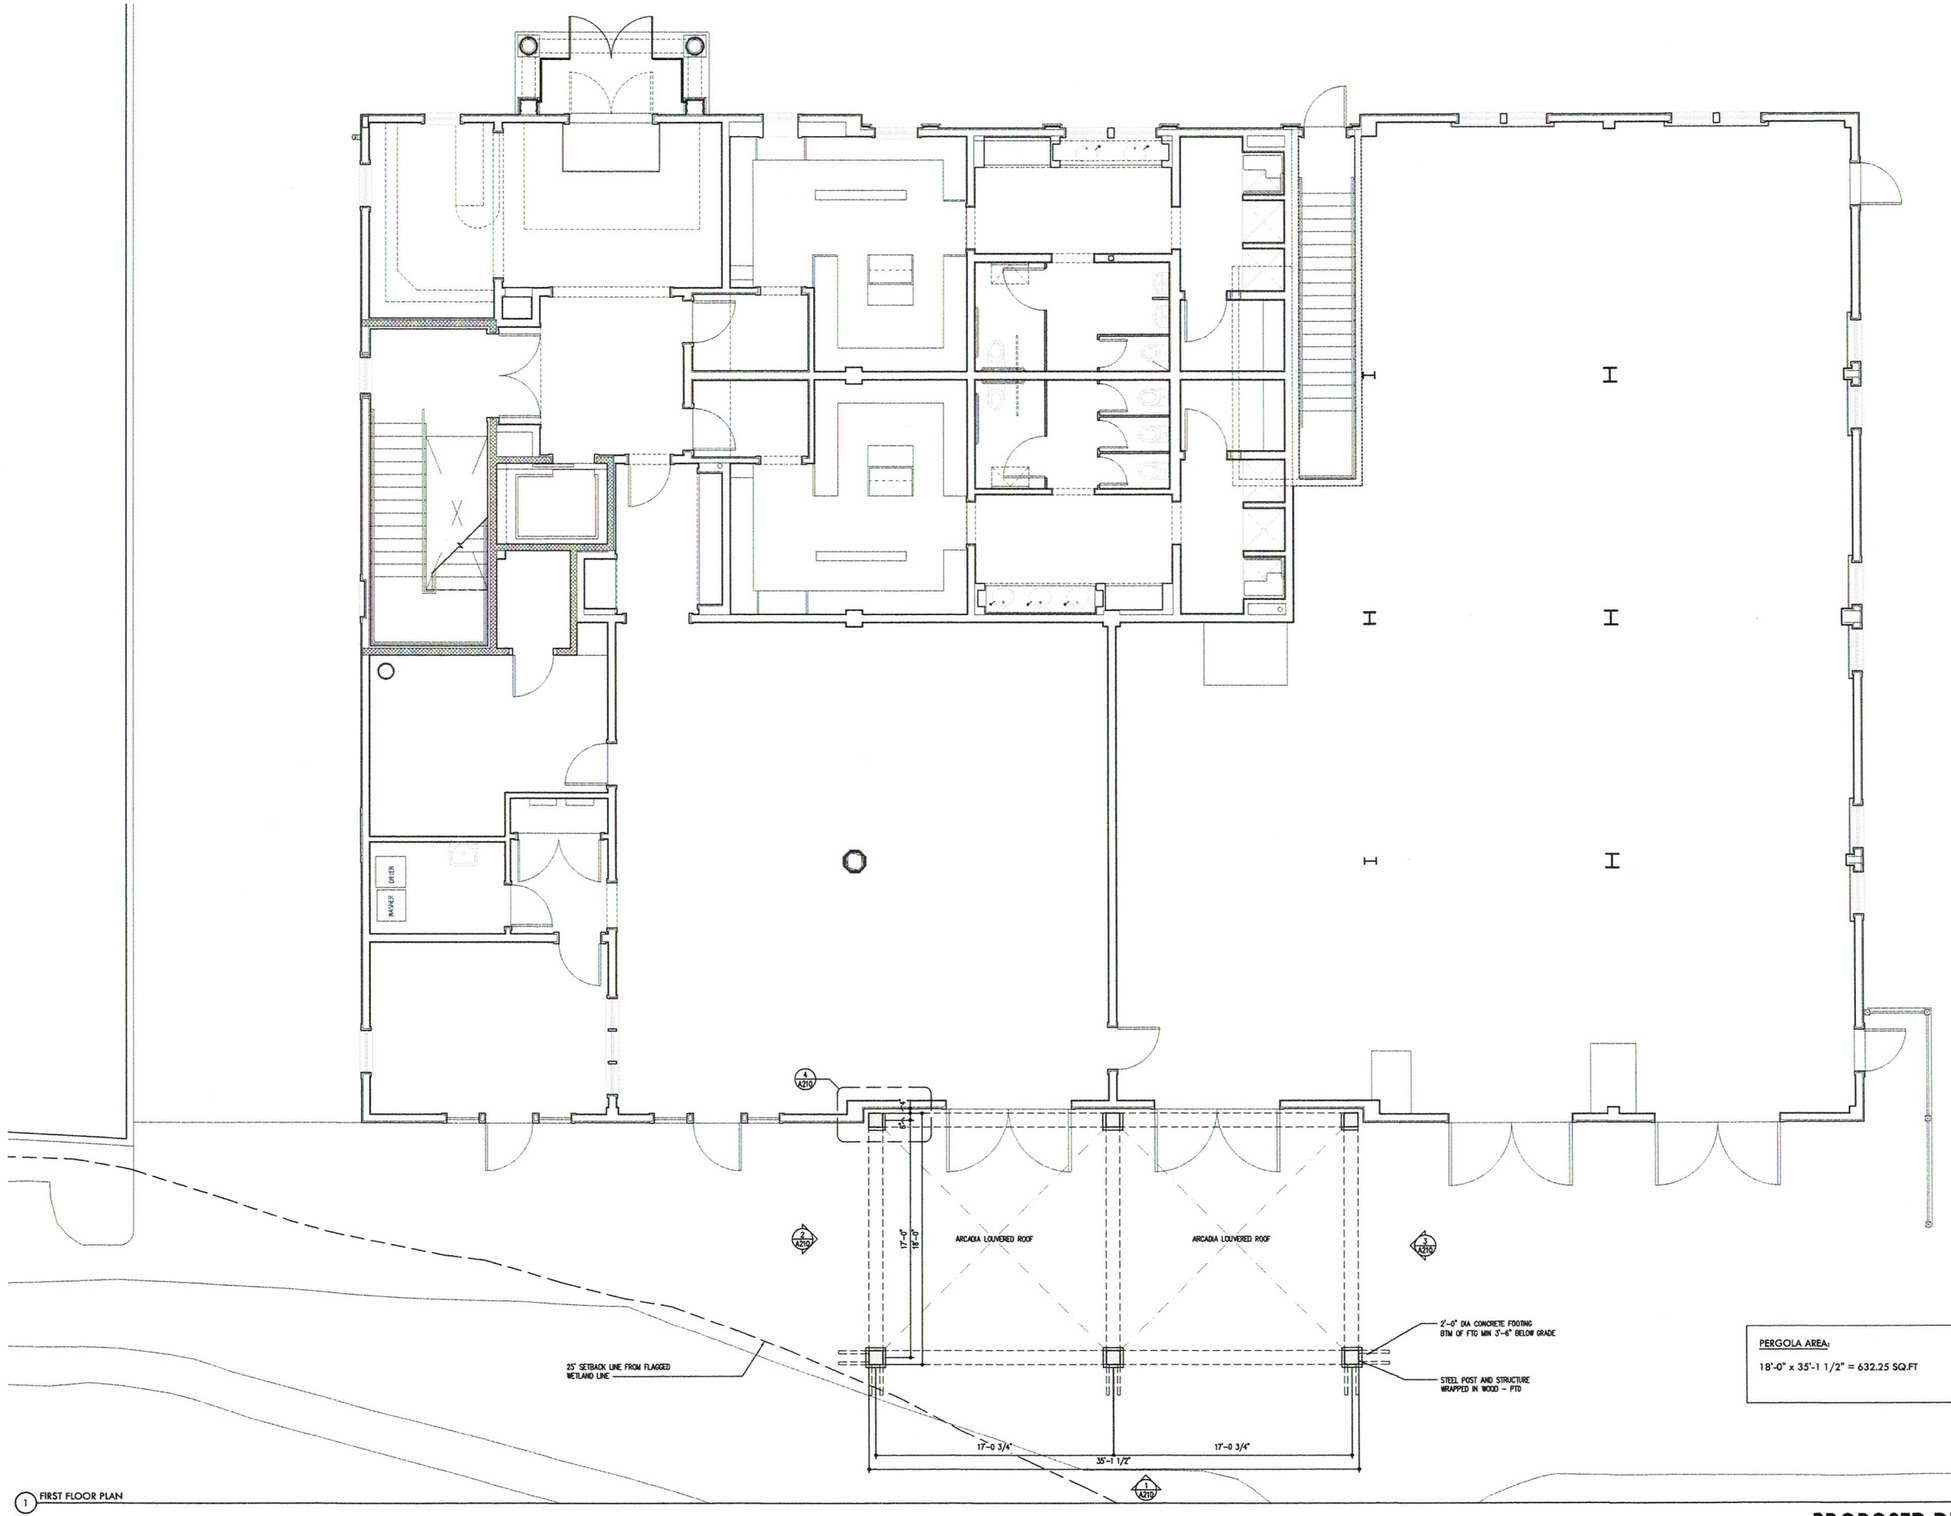

PERGOLA AREA:

18'-0" x 35'-1 1/2" = 632.25 SQ.FT

1 FIRST FLOOR PLAN

PROPOSED DETACHED PERGOLA

© 2020 HALPER ARCHITECTS LLC

DRAWINGS AND SPECIFICATIONS INCLUDING ELECTRONIC MEDIA FILES, AS INSTRUMENTS OF PROFESSIONAL SERVICE, ARE AND SHALL REMAIN THE PROPERTY OF THE ARCHITECT. THESE DOCUMENTS ARE NOT TO BE USED, IN WHOLE OR IN PART FOR ANY OTHER PROJECTS OR PURPOSES, OR BY ANY OTHER PARTIES THAN THOSE PROPERLY AUTHORIZED BY CONTRACT, WITHOUT THE SPECIFIC WRITTEN AUTHORIZATION OF HALPER ARCHITECTS, LLC.

HALPER ARCHITECTS LLC
225 Mill Street Greenwich, Connecticut 06830
Telephone: 203.531.5341
Facsimile: 203.531.5481
www.halper.com

SAUGATUCK ROWING CLUB
521 RIVERSIDE AVENUE, WESTPORT, CONNECTICUT

No.	Date	Description
	03.22.18	ARB ISSUE
	09.06.18	PROGRESS
	03.17.20	PLANNING AND ZONING

Title: FIRST FLOOR PLAN

Job: 496 | Cad File: | Drawn/Checked:
Scale: 1/4"=1'-0"
Date:

A111

O:\HALPER CLIENTS\16496 ROW AMERICA\496 DRAWINGS\496 ARCADIA\496 A111 ARCADIA SCHEME RECORD 2020.03.17.DWG 3/17/20 2:03 PM A111 SD

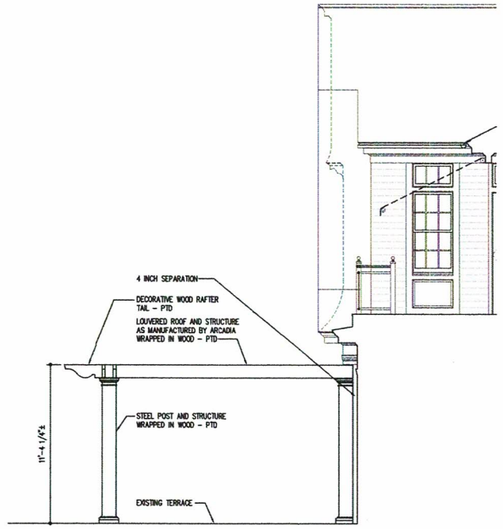

3 PARTIAL NORTH SECTION/ELEVATION

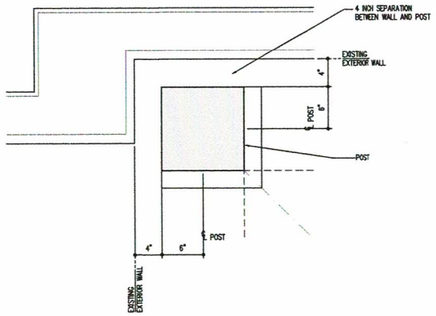

4 PLAN DETAIL

2 PARTIAL SOUTH ELEVATION

1 EAST ELEVATION

© 2020 HALPER ARCHITECTS LLC

DRAWINGS AND SPECIFICATIONS INCLUDING ELECTRONIC MEDIA FILES, AS INSTRUMENTS OF PROFESSIONAL SERVICE, ARE AND SHALL REMAIN THE PROPERTY OF THE ARCHITECT. THESE DOCUMENTS ARE NOT TO BE USED, IN WHOLE OR IN PART FOR ANY OTHER PROJECTS OR PURPOSES, OR BY ANY OTHER PARTIES THAN THOSE PROPERLY AUTHORIZED BY CONTRACT, WITHOUT THE SPECIFIC WRITTEN AUTHORIZATION OF HALPER ARCHITECTS, LLC.

HALPER ARCHITECTS LLC
225 Mill Street Greenwich, Connecticut 06830
Telephone: 203.531.5341
Facsimile: 203.531.5481
www.halper.com

SAUGATUCK ROWING CLUB

521 RIVERSIDE AVENUE, WESTPORT, CONNECTICUT

Revision No.	Date	Description
	03.23.18	ARB ISSUE
	09.06.18	PROGRESS
	03.17.20	PLANNING AND ZONING

PROPOSED DETACHED PERGOLA

Title: EAST ELEVATION
PARTIAL SOUTH ELEVATION
PARTIAL NORTH ELEVATION

Job | Card File | Drawn /Checked
Scale: 1/4"=1'-0"
Date

A210

O:\HALPER CLIENTS\16498 ROW AMERICA\498 DRAWINGS\498 ARCADIA\498 A210 ARCADIA SCHEME RECORD 20200317.DWG 3/17/20 2:04 PM A210 SD