PLANTING LIST

DESCRIPTION	SIZE	CODE	QTY
MEMORIAL GARDEN PLANTS			
Eastern Redbud	3" caliper	(ER)	3
Winteberry Holly	#3 gallons	(WB)	4
Mountain Laurel	#3 gallons (Kalmia Latifolia)	(ML)	4
Spirea	#3 gallons		10
Rhododendron atlanticum	#3 gallons	(Rho)	4
Callicarpa	3 ft		3
Lupines	#1 or #2 gallons - perennial		30
Black Eyed Susan	#1 or #2 gallons - perennial		30
Columbine Aquilegia	#1 or #2 gallons - perennial		30
Schwoebel Hollys	5-6 ft		75
(to go on the outside border line of GFC Memorial Garden)			
TRANSPLANTED FROM EXISTING MEMORIAL AREA			
Stewardia			1
Rose bushes			4
Boxwoods	15"-18"		16
PLANTINGS IN FRONT OF STONE WALL WITH BROWN FENCE BY NEW DRIVEWAY			
Green Giants	8-10 ft		17
FOUNDATION PLANTS			
(around front and right side of Meetinghouse Building)			
New plants			
Ilex Crenata (along foundation)	24"	(IC)	30
Steed Ilex (for entrances)	36"	(ST)	10
Dark Knight Caryopteris (locations TBD)	2 or #3 Gallons		10±
Clethra Alnifolia (locations TBD)	#2 or #3 Gallons		10±
Spiraea Tomentosa (locations TBD)	#2 or #3 Gallons		10±
Asters (locations TBD)	#2 or #3 Gallons		10±
Salvaged plants for reinstallation			
Rhododendrons	4 ft tall		2
American Boxwood	30"		14
Aspiras	24"		6
Andromeda	Large		1
Holly	5 ft		2
Azalea	3-4 ft		4
Dogwood (white; for GFNS)			1

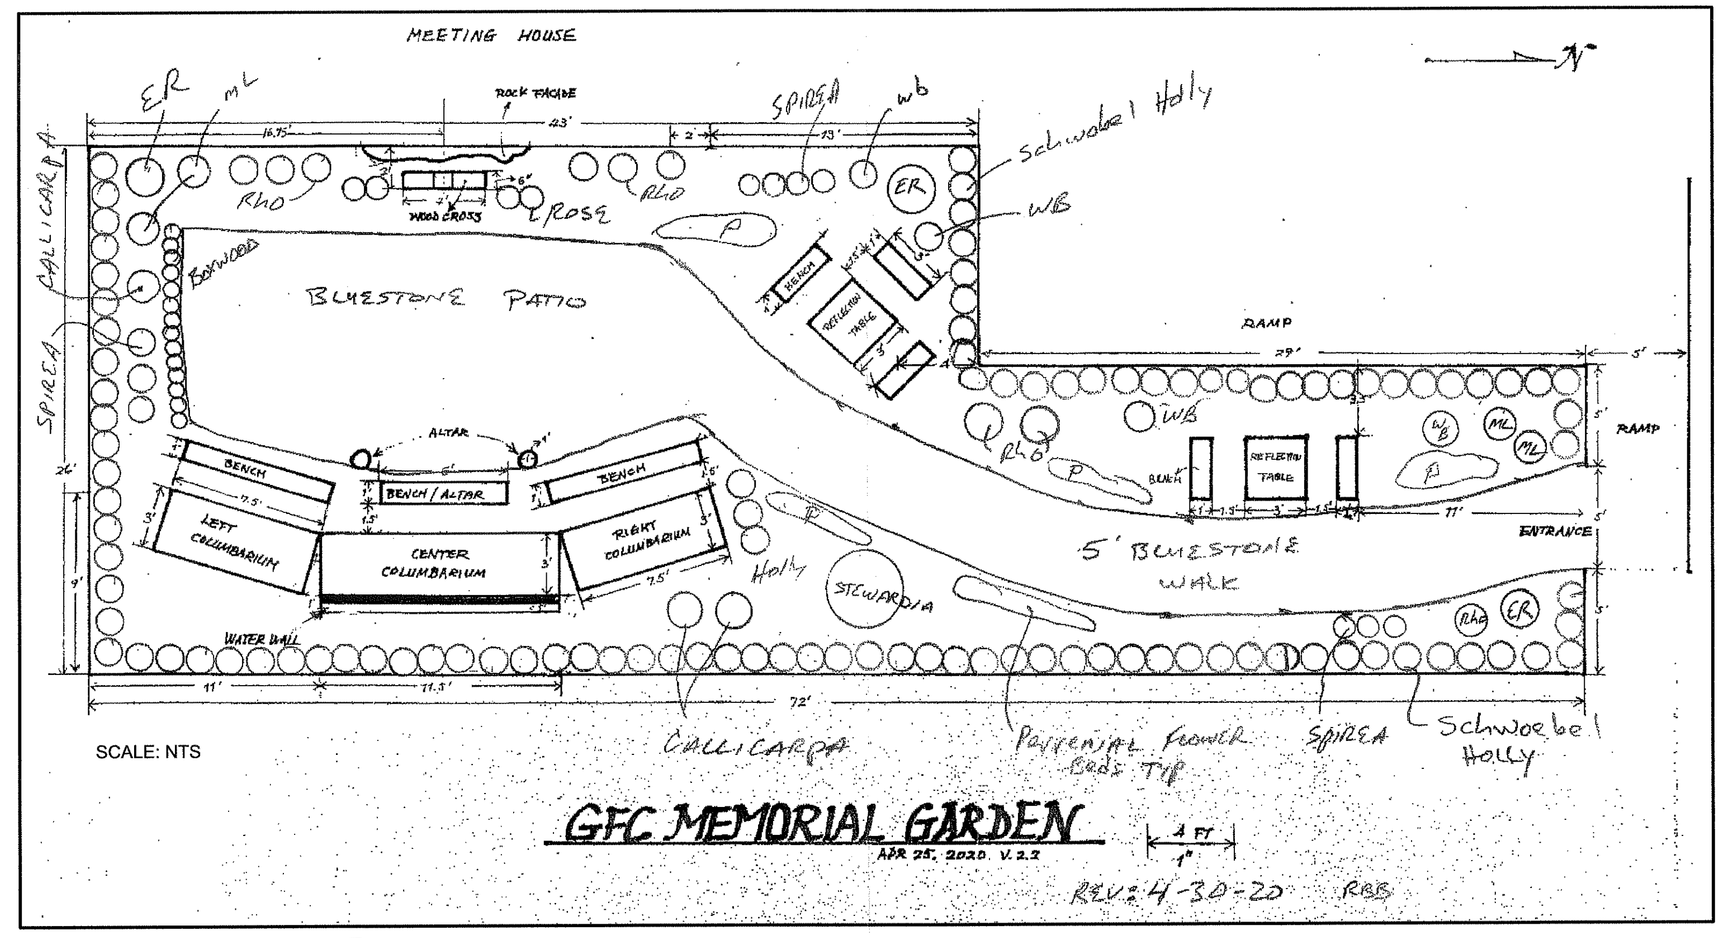

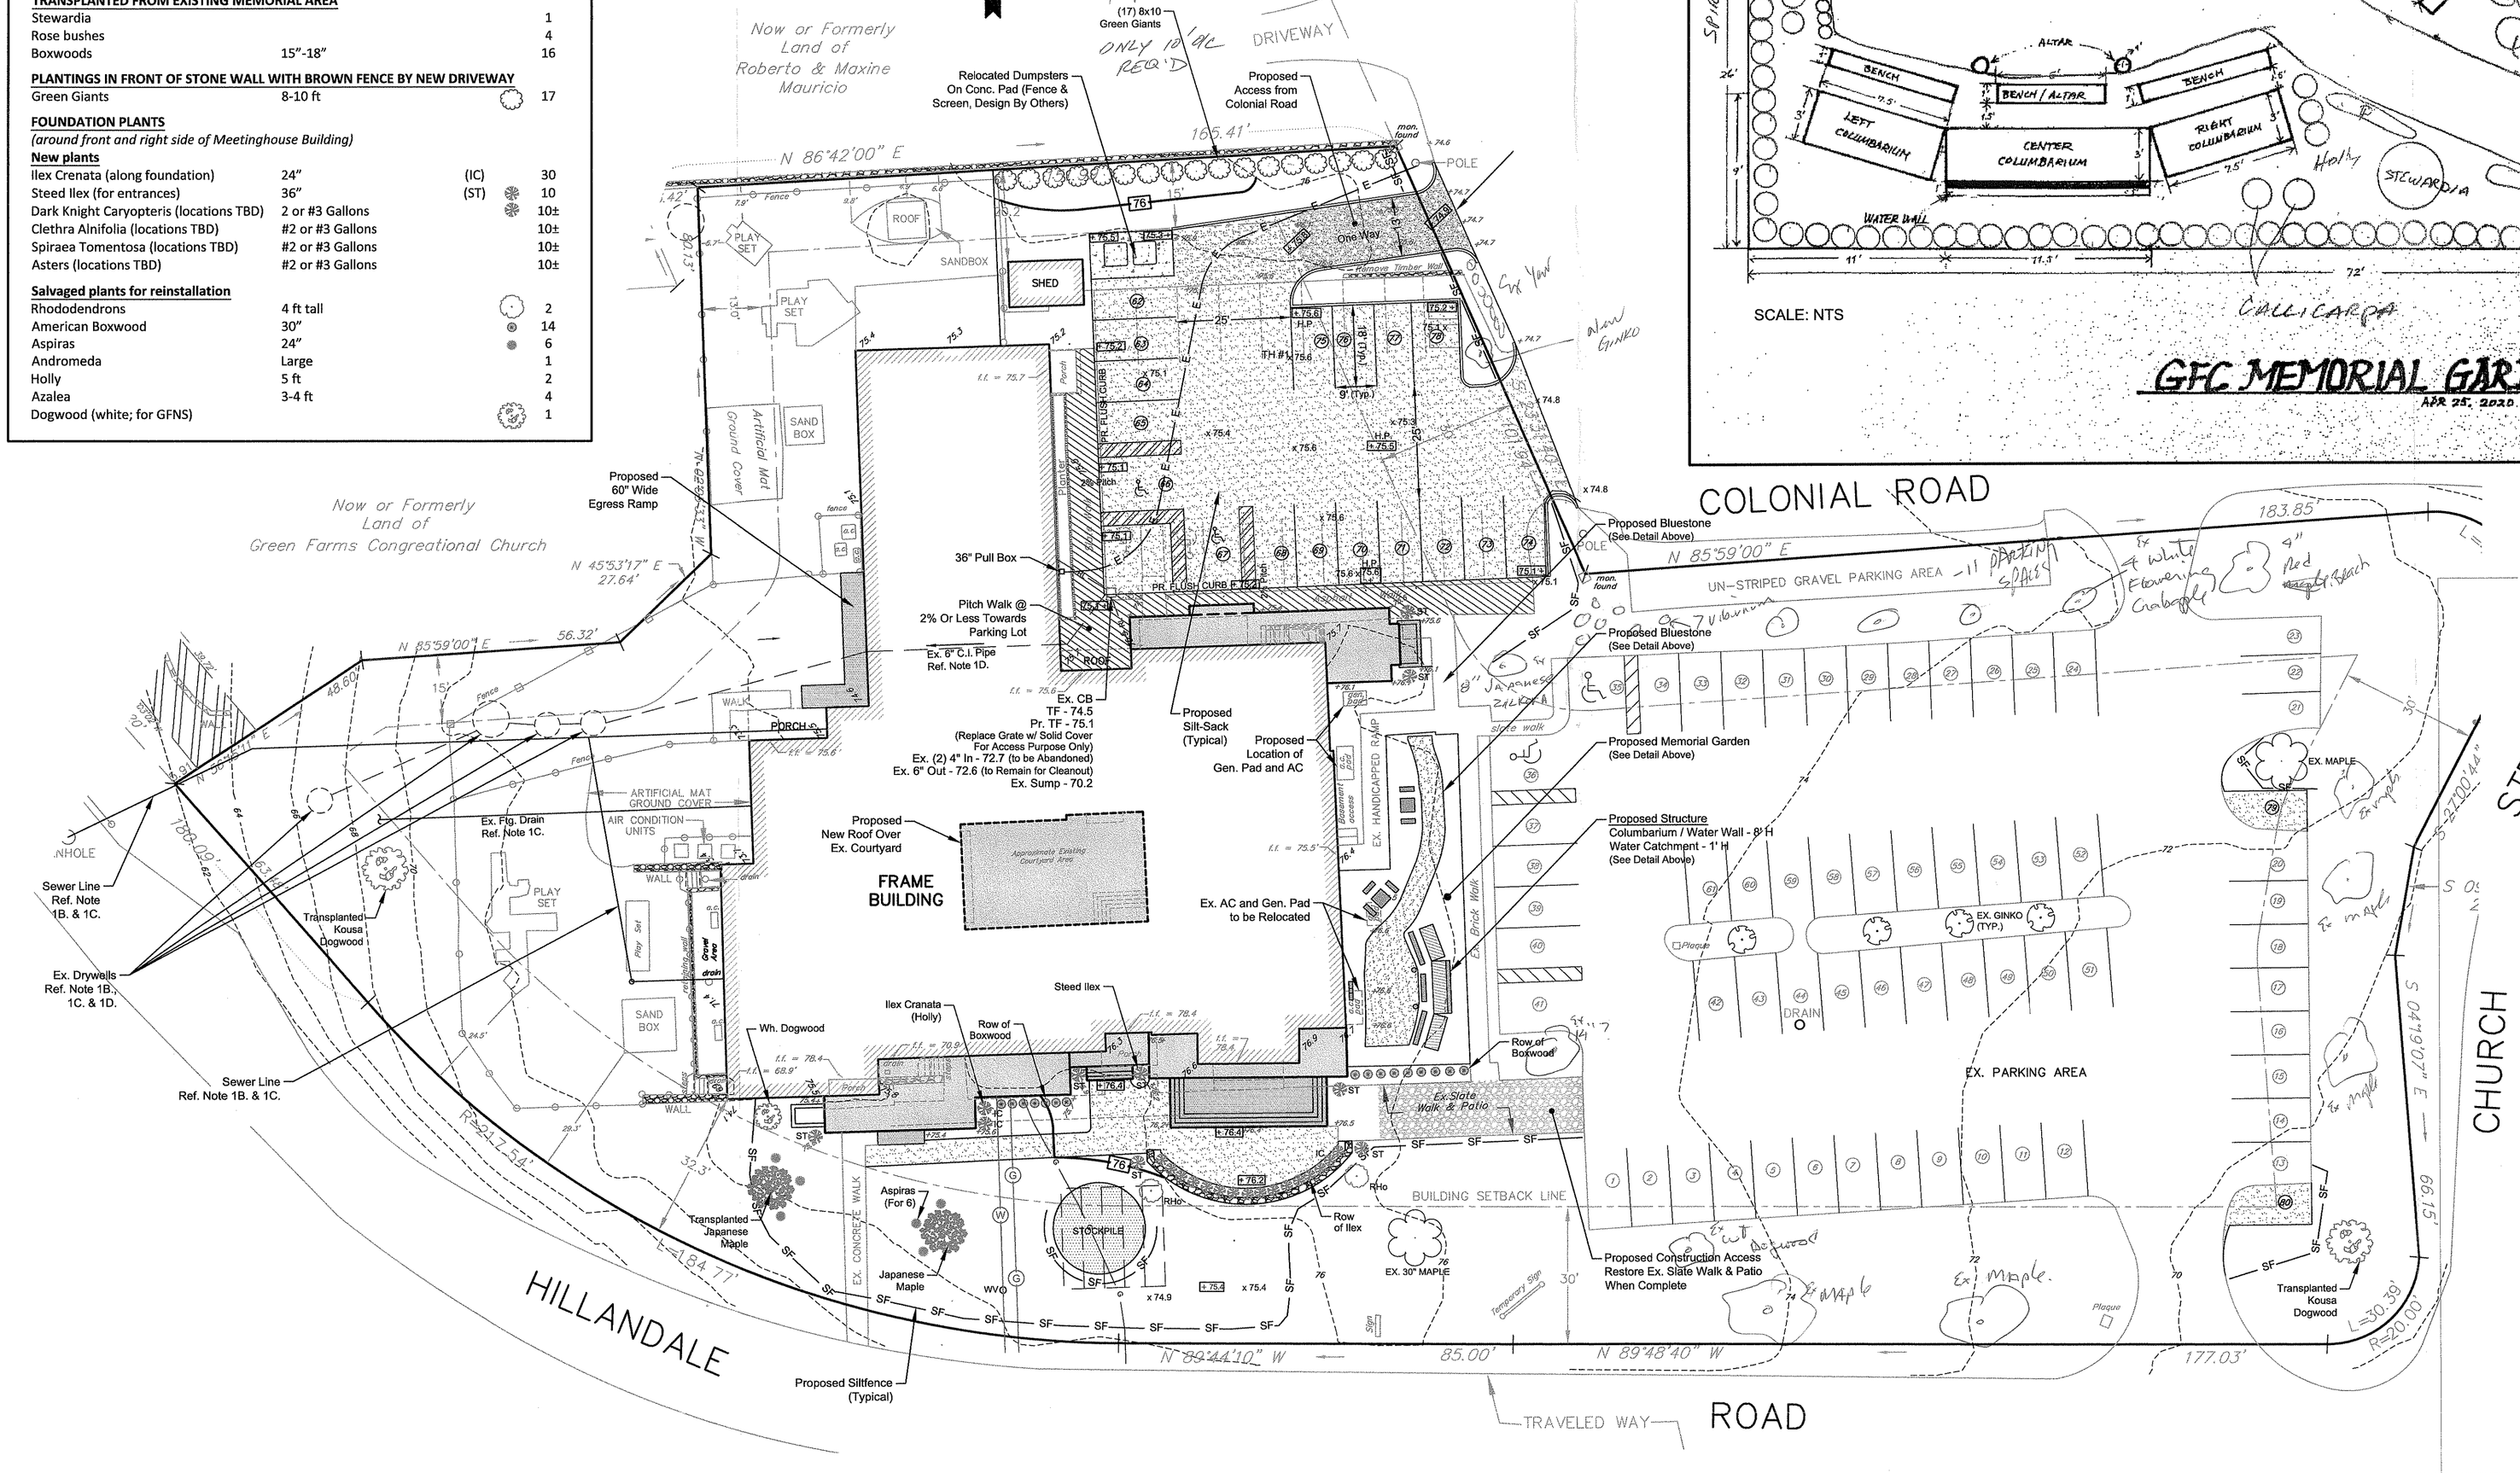

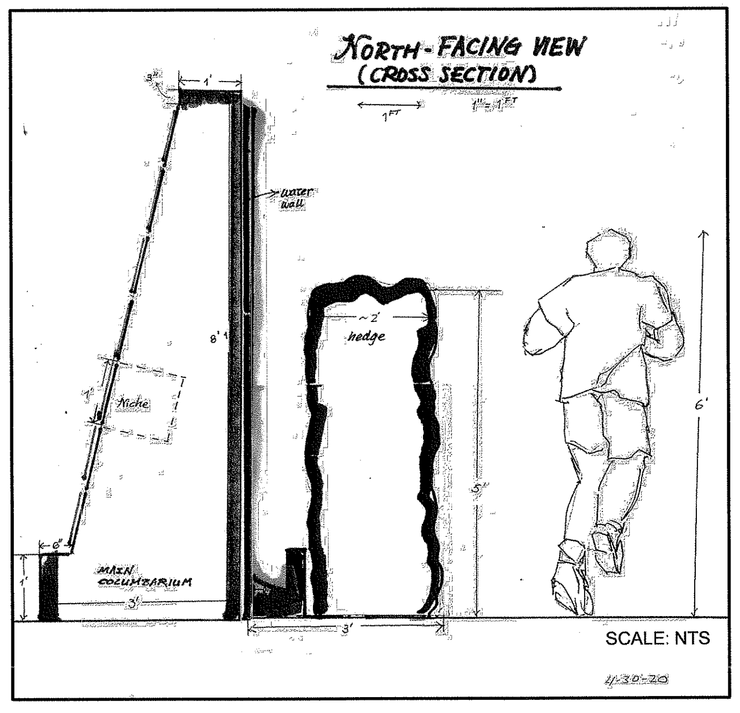

OCHMAN ASSOCIATES, INC.
CONSULTING ENGINEERS & SURVEYORS
P.O. BOX 76, EASTON, CONNECTICUT 06612
PHONE (203) 268-9194

THIS DRAWING AND DETAILS ON IT, AS AN INSTRUMENT OF SERVICE, IS THE PROPERTY OF OCHMAN ASSOCIATES, INC. AND MAY BE USED FOR THIS SPECIFIC PROJECT AND SHALL NOT BE LOANED, COPIED OR REPRODUCED WITHOUT THE WRITTEN CONSENT OF OCHMAN ASSOCIATES, INC.

REVISIONS:

NO.	DATE	REVISION
1.	4/25/2020	Proposed Structures in Memorial Garden
2.	5/2/2020	Planting Plan Added

SIGNATURE | SEAL:

SCALE: 0 20 40 60
SCALE: 1" = 20'

SHEET NO.: 4 OF 4

COMMENCE: March 20, 2020	FB: 165 PG: 64
DRAWN BY: MAO	PROJECT NO.: ----
CHECKED BY: MVB	DWG NO.: 24- ----

SHEET TITLE:

LANDSCAPE PLAN & DETAIL

PREPARED FOR

CONGREGATIONAL CHURCH OF GREEN'S FARMS

71 HILLANDALE ROAD, WESTPORT, CONNECTICUT

MARCH 20, 2020

Rev 5-8-2020 RBB