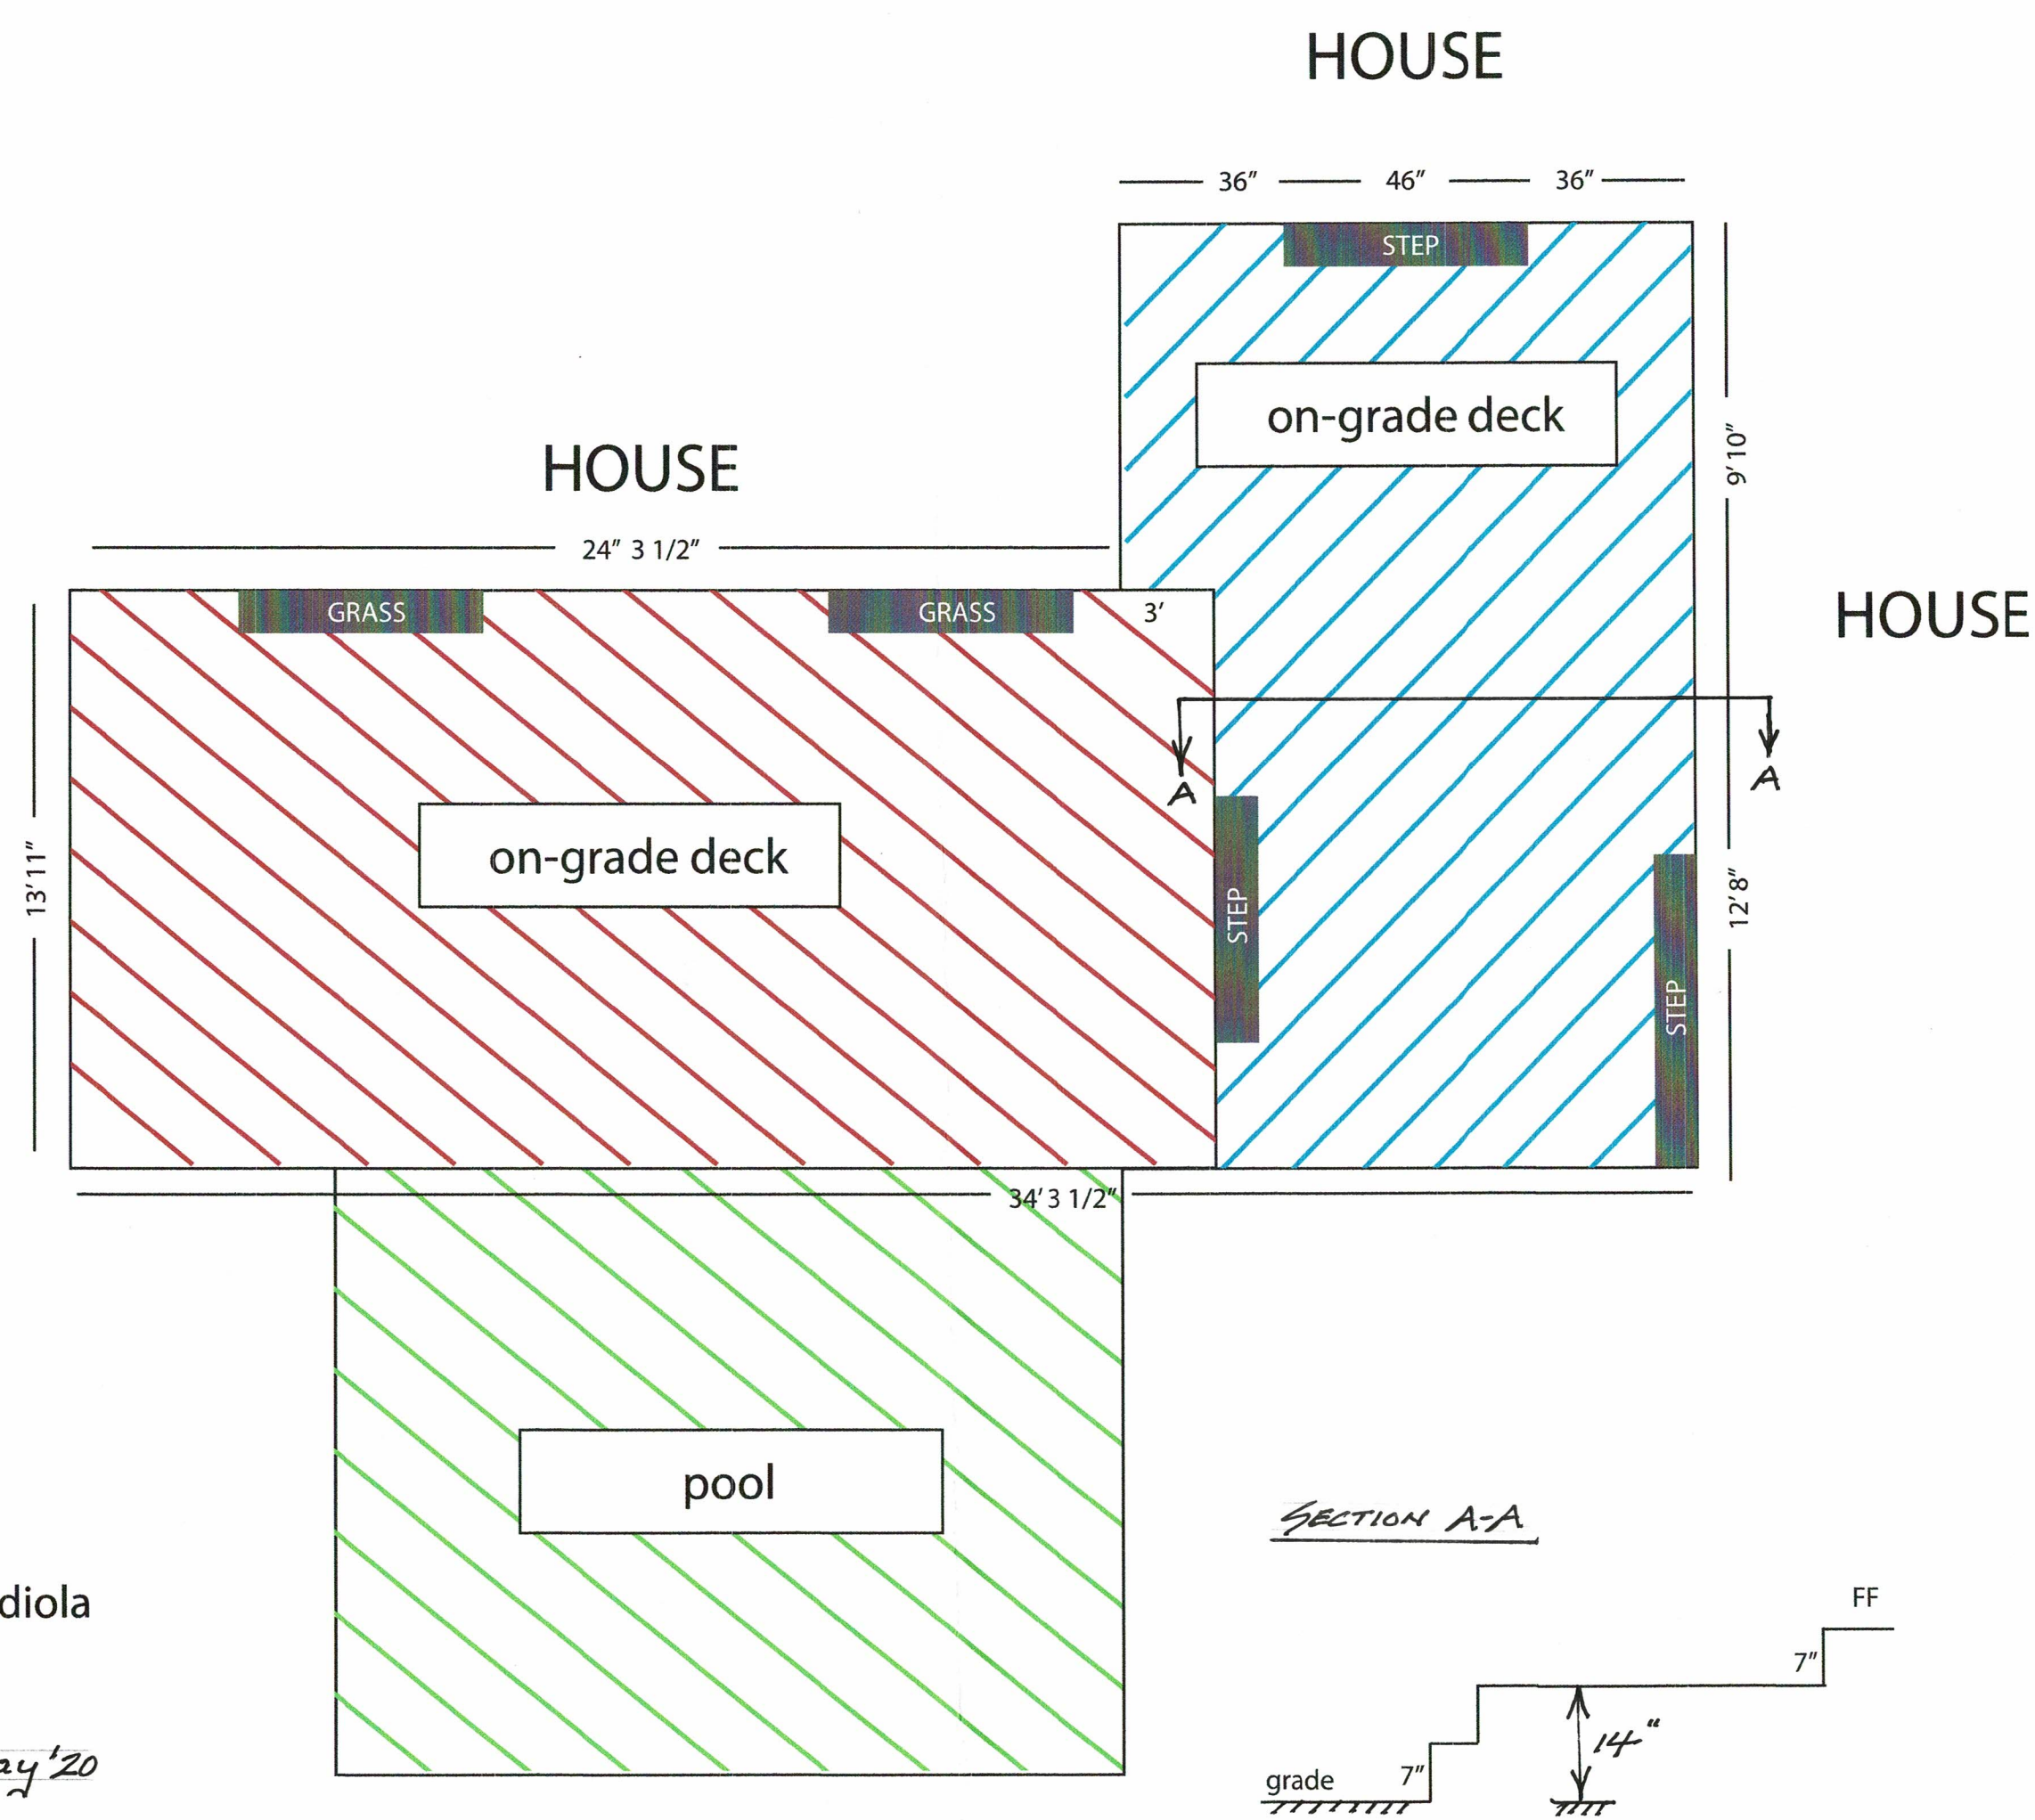

George & Shannon Vindiola
61 Kings Hwy South
Westport, CT 06880
DECK PLAN May '20