233 Hillspoint Road

Westport, CT 06880

SHEET INDEX

ID	Subset	Title
A0.00	General	Cover Sheet
A1.00	Construction	Lower Level
A1.10	Construction	Main Level
A1.20	Construction	Upper Level
A1.30	Construction	Attic Level
A1.40	Construction	Roof Level
A1.50	Reflected Ceiling Plan	Lower Level
A1.60	Reflected Ceiling Plan	Main Level
A1.70	Reflected Ceiling Plan	Upper Level
A1.80	Reflected Ceiling Plan	Attic Level
A2.00	Elevation	North
A2.10	Elevation	East
A2.20	Elevation	South
A2.30	Elevation	West
A3.00	Section	Section at Kitchen
A3.10	Section	Section
A3.20	Section	Section
A3.30	Section	Section through Garage & Balcony
A4.00	Wall Sections	Eave & Roof Deck
A4.10	Wall Sections	Grade beam & Elevator
A4.20	Wall Sections	Fireplace/Chimney
A4.30	Detail	Chimney details
A4.40	Detail	Stair details
A4.50	Detail	Details
A4.60	Detail	Details
A5.00	Interior Elevations	Interior Elevations
A5.10	Interior Elevations	Interior Elevations
A5.20	Interior Elevations	Interior Elevations
A5.30	Interior Elevations	Interior Elevations
A5.40	Interior Elevations	Interior Elevations
A7.10	Schedules	Door Schedule
A7.20	Schedules	Window Schedule
A7.30	Schedules	Finish Schedule
S1.00	Structural	Slab & Grade beam
S1.01	Structural	Lower Level
S1.10	Structural	Main Level
S1.20	Structural	Upper Level
S1.30	Structural	Attic Level
E1.00	Structural	Lower Level
E1.10	Electrical	Main Level
E1.20	Electrical	Upper Level
E1.30	Electrical	Attic Level

OWNER
233 LLC
254 Hillspoint Road
Westport, CT 08880-6619
203-856-0572

PROJECT ARCHITECT
Mr. Mark Goodwin
Beinfield Architecture PC
11 Chestnut Street, STE 102
South Norwalk, Connecticut 06854
203-838-5789 w

GENERAL CONTRACTOR
Mr. Peter Nisenson
PEN Building Company LLC
46 Post Rd E
Westport, CT 06880
203-822-8206 w

CIVIL ENGINEER & SURVEYOR
Mr. Bryan Nesteriak
B&B Engineering, LLC
39 New Haven Road
Seymour, Connecticut 06483
(203) 834-0569 w

ATTORNEY
Philip C . Pires, Principal
Cohen and Wolf, P.C.
1115 Broad Street
Bridgeport, CT 06604
(203) 337-4122 w

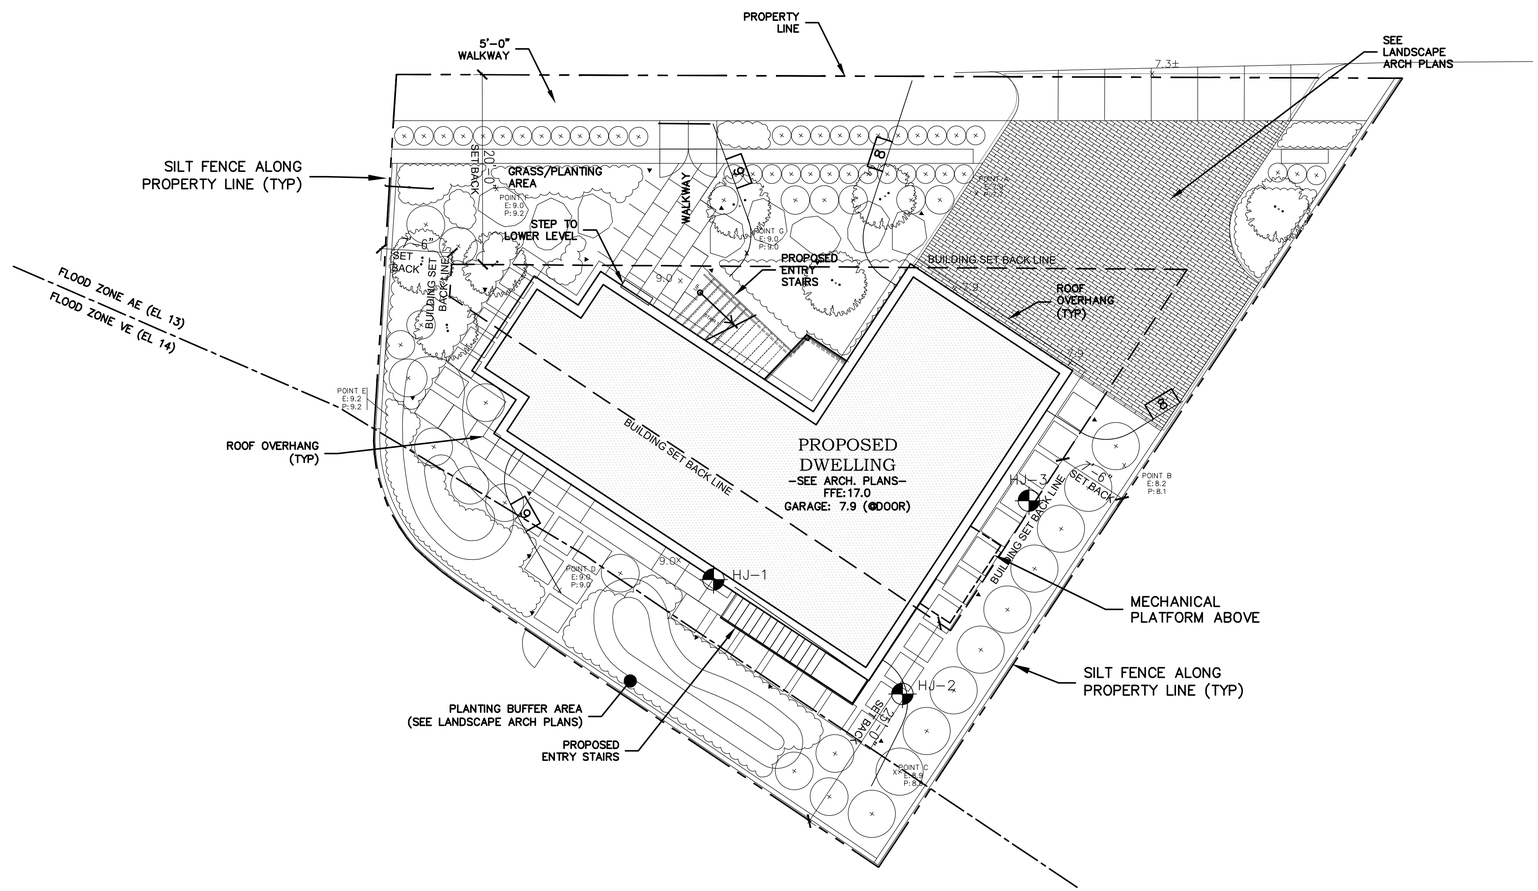

1 Architectural Site Plan

SCALE: 1/8"=1'-0"

OWNERSHIP AND CONDITIONS OF USE:

DRAWINGS AND SPECIFICATIONS, AS INSTRUMENTS OF PROFESSIONAL SERVICE, ARE AND SHALL REMAIN THE PROPERTY OF THE ARCHITECT. DOCUMENTS ARE NOT TO BE USED, IN WHOLE OR IN PART, FOR OTHER PROJECTS OR PURPOSES OR BY ANY OTHER PARTIES WITHOUT THE AUTHORITY OF THE ARCHITECT. OWNERSHIP AND THE RIGHT TO REUSE DOCUMENTS FOR ANY OTHER USE OF THIS DOCUMENT IS CONTINGENT UPON PAYMENT TO THE ARCHITECT FOR SERVICES RENDERED. NON-PAYMENT SHALL GIVE THE ARCHITECT THE AUTHORITY TO BAR DOCUMENT USE BY ANY AND ALL PARTIES. IF OWNER DISPUTES ANY ARCHITECTS FEES, OWNER SHALL PAY ARCHITECT FEES DEEMED DUE AND PAYABLE UNTIL DISPUTE IS RESOLVED. OWNER AGREES TO PAY UNDISPUTED PORTIONS ARE DUE AND PAYABLE UPON RECEIPT. THE OWNER SHALL INDEMNIFY THE ARCHITECT AGAINST ANY CLAIMS ALLEGING DAMAGES OR DELAYS INCURRED IN THE EVENT THAT THE ARCHITECT EXERCISES THE RIGHT TO BAR DOCUMENT USE FOR NON-PAYMENT. CONTRACTORS MUST CHECK ALL DIMENSIONS ONSITE. ONLY FIGURED DIMENSIONS ARE TO BE FOLLOWED FROM. UNDERPINNINGS MUST BE REPORTED IMMEDIATELY TO THE ARCHITECT BEFORE PROCEEDING

THIS DRAWING IS COPYRIGHTED

STATE OF CONNECTICUT BRUCE D. BEINFIELD NO. 08767 LICENSED ARCHITECT

BEINFIELD ARCHITECTURE PC
11 MARSHALL STREET / STE 202 / S. NORWALK / CT / 06854
T 203 838 5789 WWW.BEINFIELD.COM

TITLE: General Cover Sheet

PROJECT: 233 Hillspoint Road

LOCATION: 233 Hillspoint Road Westport, CT 06880

PERMIT REVISION	03/27/2020
ISSUE	06/28/2019
PERMIT	11/29/2018
ZONING PERMIT	9/17/2018
CAM UPDATE	05/16/2018
CAM	10/09/2017
DATE	ISSUE

JOB NO.	233HILL
DATE	7/27/2018
SCALE	AS NOTED

A0.00

S:\Residential\233 Hillpoint Rd Westport (233HILL)\DESIGN\233HILL Arch Dwgs(current) - Copy.pln

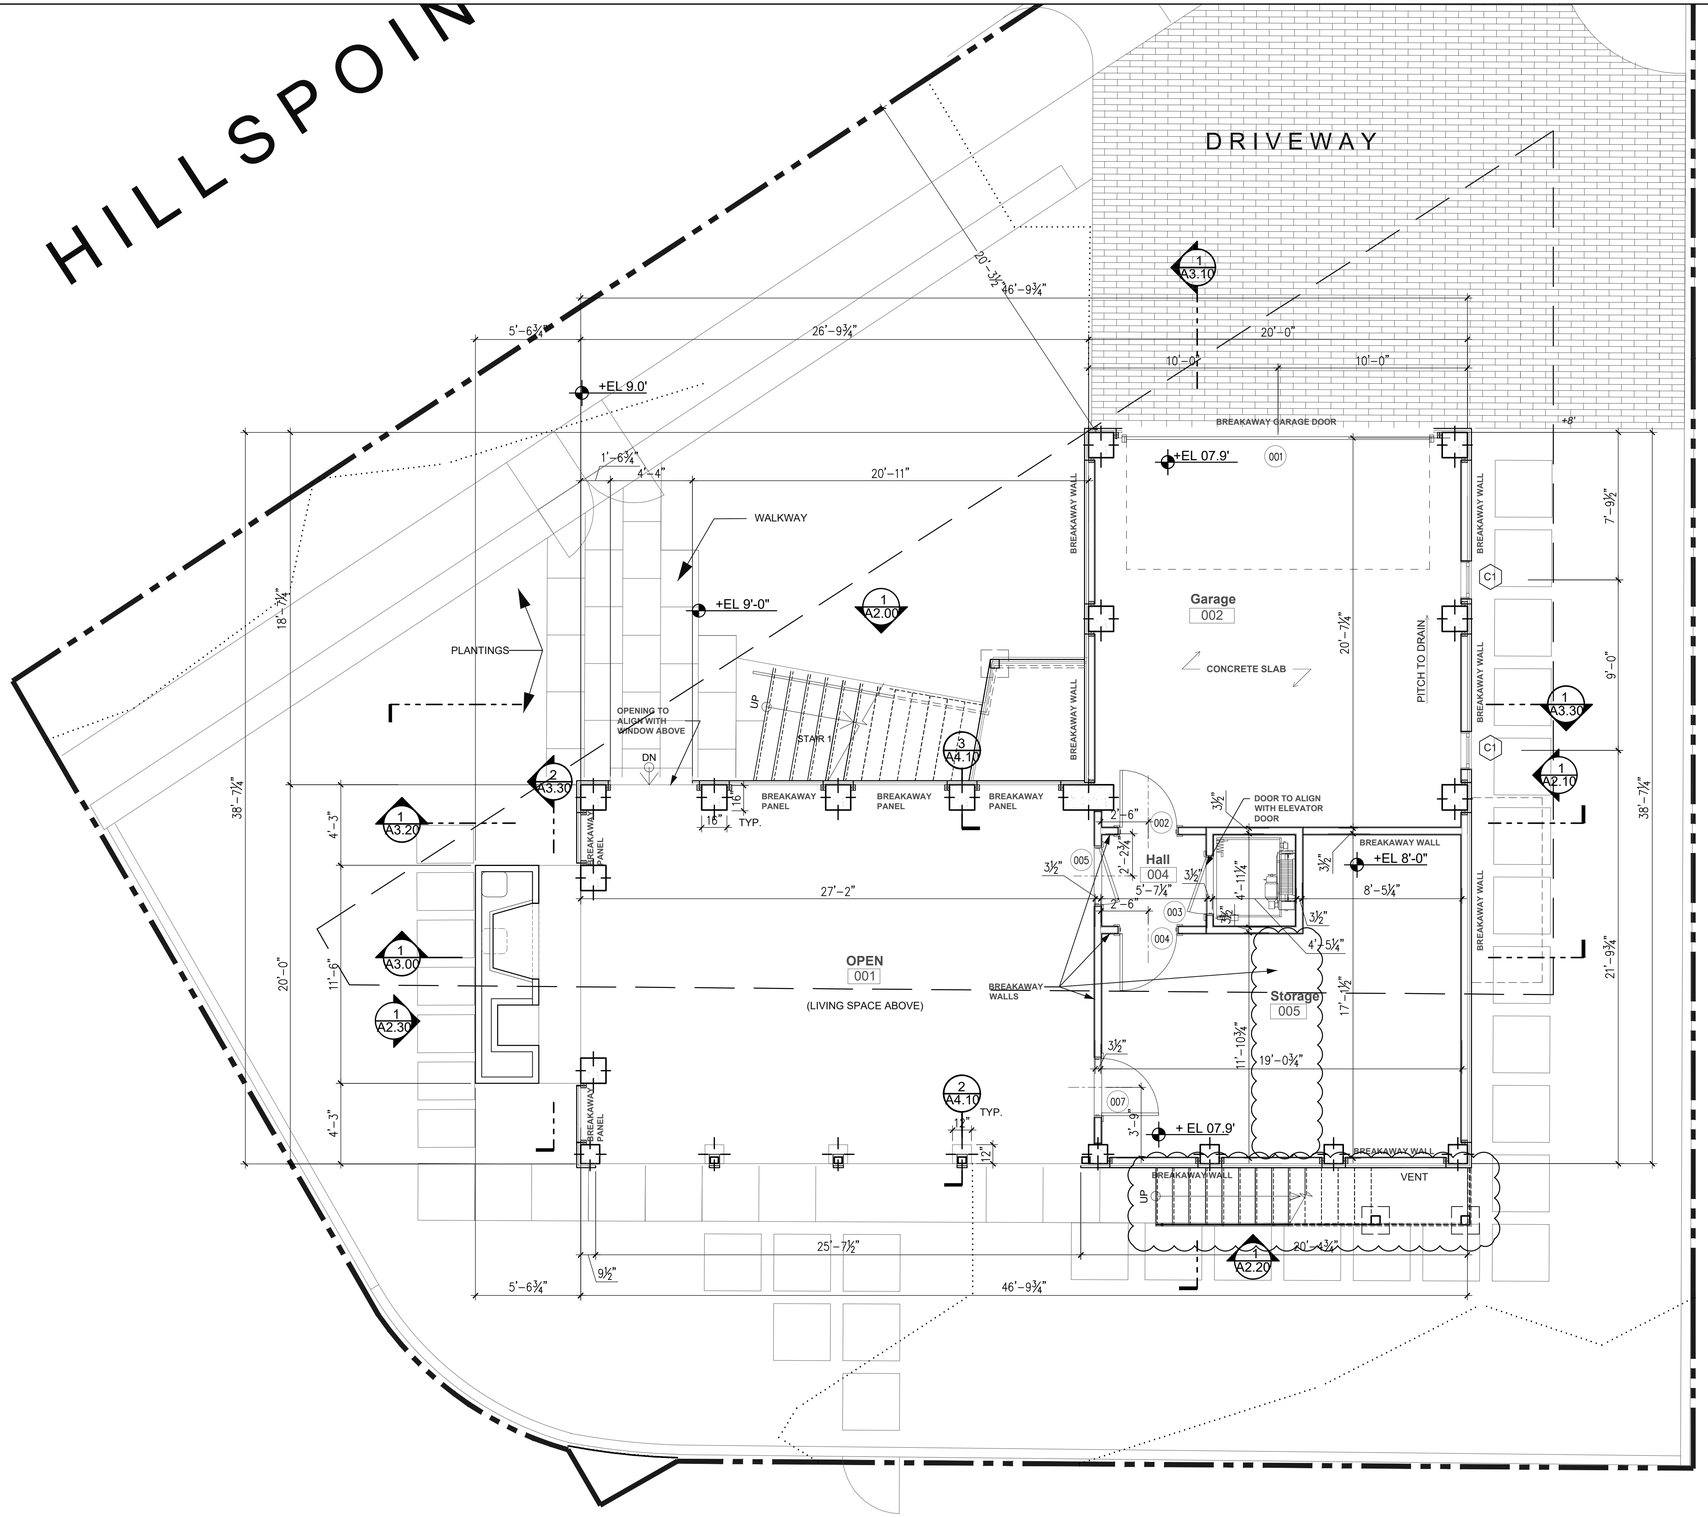

1 **Construction - Lower Level**

SCALE: 1/4" = 1'-0"

STATE OF CONNECTICUT
BRUCE L. BEINFIELD
NO. 06767
LICENSED ARCHITECT

OWNERSHIP AND CONDITIONS OF USE:

DRAWINGS AND SPECIFICATIONS, AS INSTRUMENTS OF PROFESSIONAL SERVICE, ARE AND SHALL REMAIN THE PROPERTY OF THE ARCHITECT. DOCUMENTS ARE NOT TO BE USED, IN WHOLE OR IN PART, FOR OTHER PROJECTS OR PURPOSES OR BY ANY OTHER PARTIES WITHOUT WRITTEN AUTHORIZATION OF THE ARCHITECT. OWNERSHIP AND THE RIGHT TO REUSE OF THE DESIGNS OF THE US OF THIS DOCUMENT IS CONTINGENT UPON PAYMENT TO THE ARCHITECT FOR SERVICES RENDERED. NON-PAYMENT SHALL GIVE THE ARCHITECT THE AUTHORY TO BAR DOCUMENT USE BY ANY AND ALL PARTIES. IF OWNER DISPUTES ANY ARCHITECTS CERTIFICATE OF SERVICES, OWNER SHALL NOTIFY ARCHITECT IN WRITING WITHIN 15 DAYS OF RECEIPT OF INVOICE. ANY UNDISPUTED PORTIONS ARE DUE AND PAYABLE UPON RECEIPT. THE OWNER SHALL INDEMNIFY THE ARCHITECT AGAINST ANY CLAIMS ALLEGING DAMAGES OR DELAYS INCURRED IN THE EVENT THAT THE ARCHITECT EXERCISES THE RIGHT TO BAR DOCUMENT USE FOR NON-PAYMENT. CONTRACTORS MUST CHECK ALL DIMENSIONS ONSITE. ONLY FIGURED DIMENSIONS ARE TO BE ADHERED TO. ALL DISCREPANCIES MUST BE REPORTED IMMEDIATELY TO THE ARCHITECT BEFORE PROCEEDING

THIS DRAWING IS COPYRIGHTED

BEINFIELD ARCHITECTURE PC
1 MARSHALL STREET / STE 202 / S. NORWALK / CT / 06854
T 203 838 5789 WWW.BEINFIELD.COM

TITLE: *Construction Lower Level*

PROJECT: *233 Hillspoint Road*

LOCATION: *233 Hillspoint Road Westport, CT 06880*

PERMIT REVISION	03/27/2020
ISSUE	06/28/2019
DIMENSIONS	04/23/2019
REV 1	02/05/2019
PERMIT	11/29/2018
ZONING PERMIT	9/17/2018
CAM UPDATE	05/16/2018
CAM	10/09/2017
DATE	ISSUE

JOB NO.	233HILL
DATE	8/9/2018
SCALE	AS NOTED

A1.00

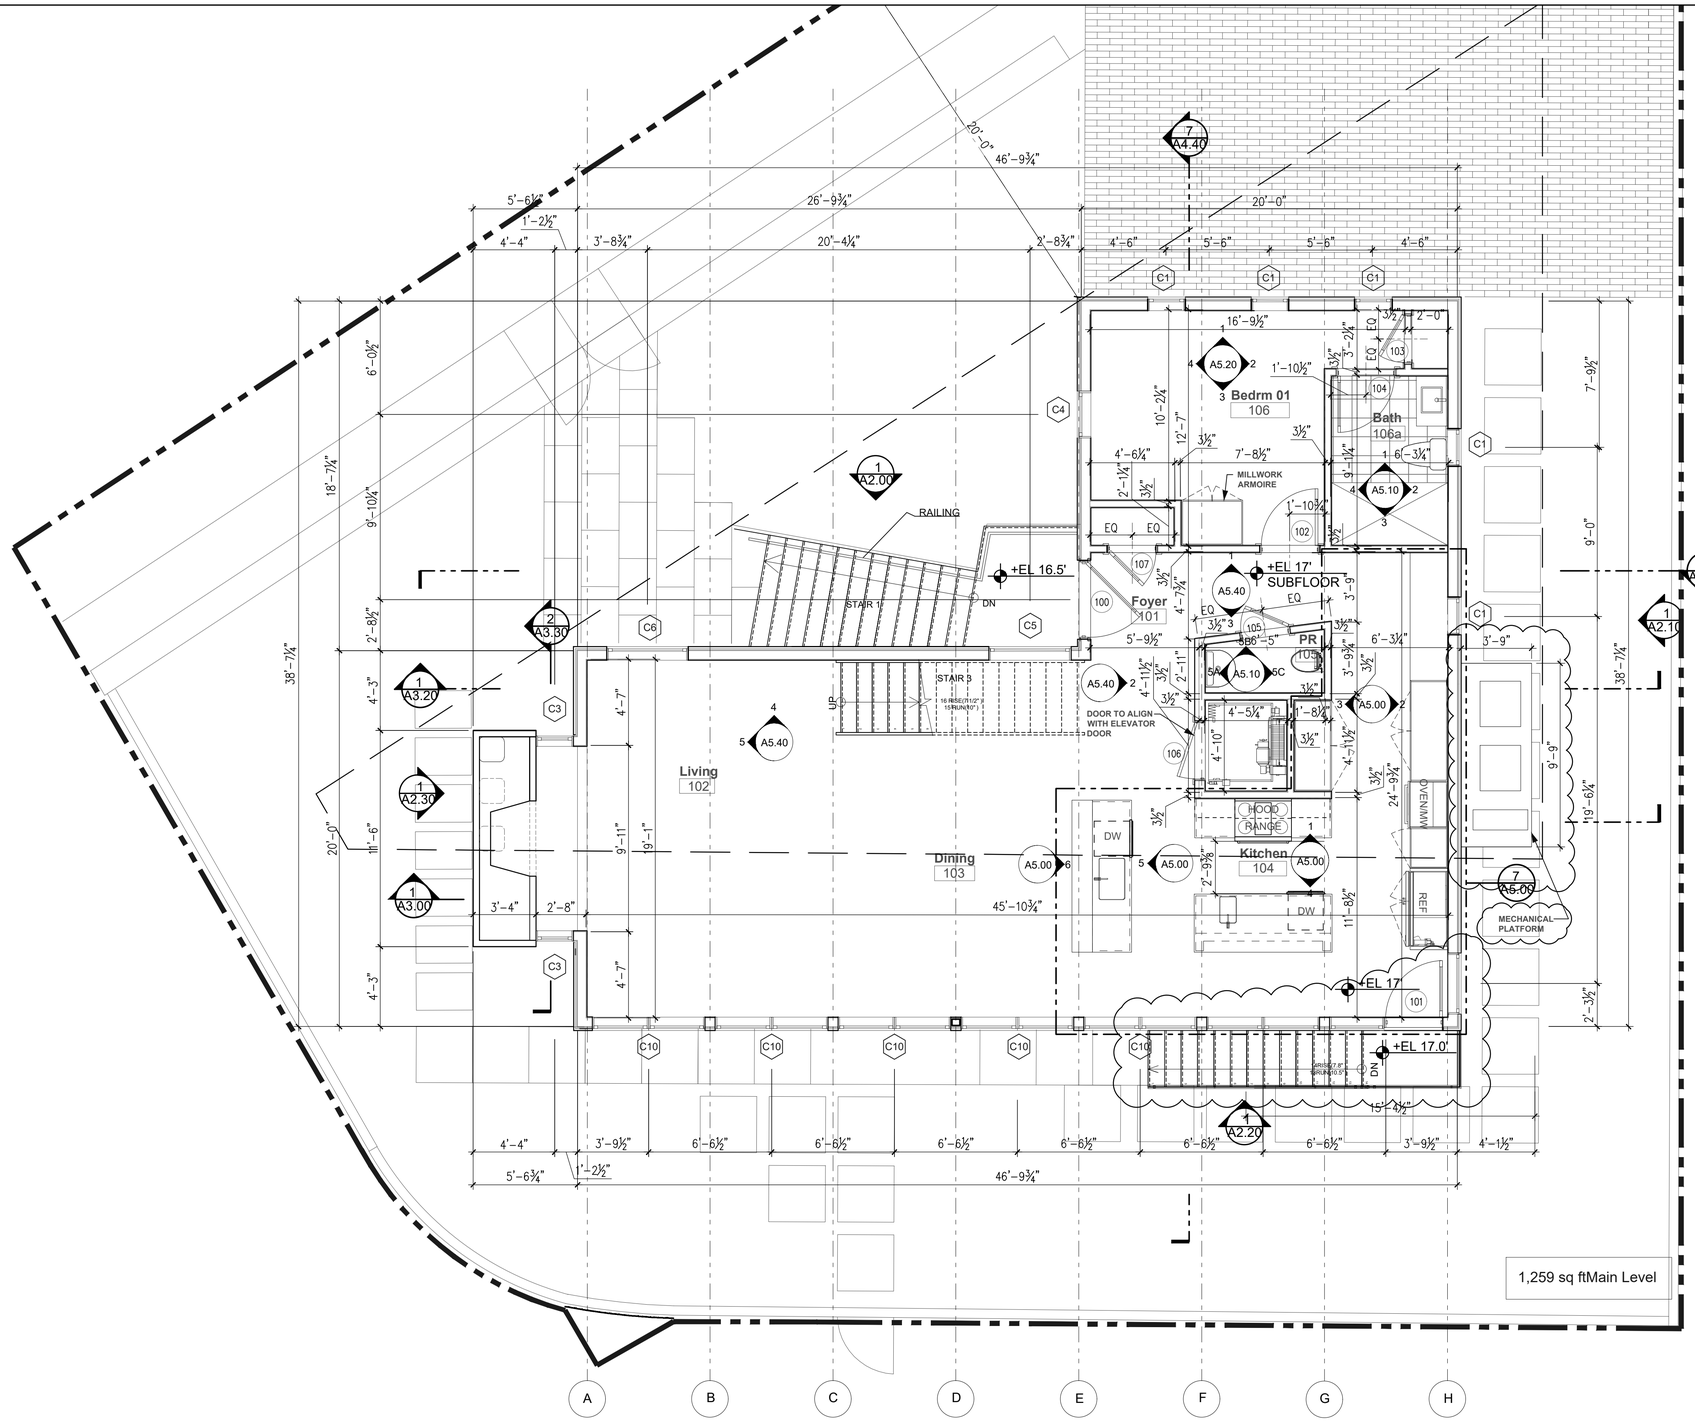

1 Construction - Main Level

SCALE: 1/4" = 1'-0"

OWNERSHIP AND CONDITIONS OF USE:

DRAWINGS AND SPECIFICATIONS, AS INSTRUMENTS OF PROFESSIONAL SERVICE, ARE AND SHALL REMAIN THE PROPERTY OF THE ARCHITECT. DOCUMENTS ARE NOT TO BE USED, IN WHOLE OR IN PART, FOR OTHER PROJECTS OR PURPOSES OR BY ANY OTHER PARTIES WITHOUT WRITTEN AUTHORITY AND CONSENT OF THE ARCHITECT. THE ARCHITECT RETAINS THE RIGHT TO PROTECT THE USE OF THIS DOCUMENT IS CONTINGENT UPON PAYMENT TO THE ARCHITECT FOR SERVICES RENDERED. NON-PAYMENT SHALL GIVE THE ARCHITECT THE AUTHORY TO BAR DOCUMENT USE BY ANY AND ALL PARTIES. IF OWNER DISPUTES ANY ARCHITECTS FEES, OWNER SHALL NOTIFY ARCHITECT IN WRITING WITHIN 10 DAYS OF RECEIPT OF INVOICE, OTHERWISE THE ENTIRE AND UNDISPUTED PORTIONS ARE DUE AND PAYABLE UPON RECEIPT. THE OWNER SHALL INDEMNIFY THE ARCHITECT AGAINST ANY CLAIMS ALLEGING DAMAGES OR DELAYS INCURRED IN THE EVENT THAT THE ARCHITECT EXERCISES THE RIGHT TO BAR DOCUMENT USE FOR NON-PAYMENT. CONTRACTORS MUST CHECK ALL DIMENSIONS ONSITE. ONLY FIGURED DIMENSIONS ARE TO BE ADHERED TO. ANY DISCREPANCIES SHALL BE REPORTED IMMEDIATELY TO THE ARCHITECT BEFORE PROCEEDING

THIS DRAWING IS COPYRIGHTED

BEINFIELD ARCHITECTURE PC
1 MARSHALL STREET / STE 202 / S. NORWALK / CT / 06854
T 203 838 5789 WWW.BEINFIELD.COM

PROJECT: 233 Hillspoint Road

LOCATION: 233 Hillspoint Road Westport, CT 06880

TITLE: Construction Main Level

PERMIT REVISION	03/27/2020
ISSUE	06/28/2019
DIMENSIONS	04/23/2019
PERMIT	11/29/2018
ZONING PERMIT	9/17/2018
CAM UPDATE	05/16/2018
CAM	10/09/2017
DATE	ISSUE
JOB NO.	233HILL
DATE	8/9/2018
SCALE	AS NOTED

A1.10