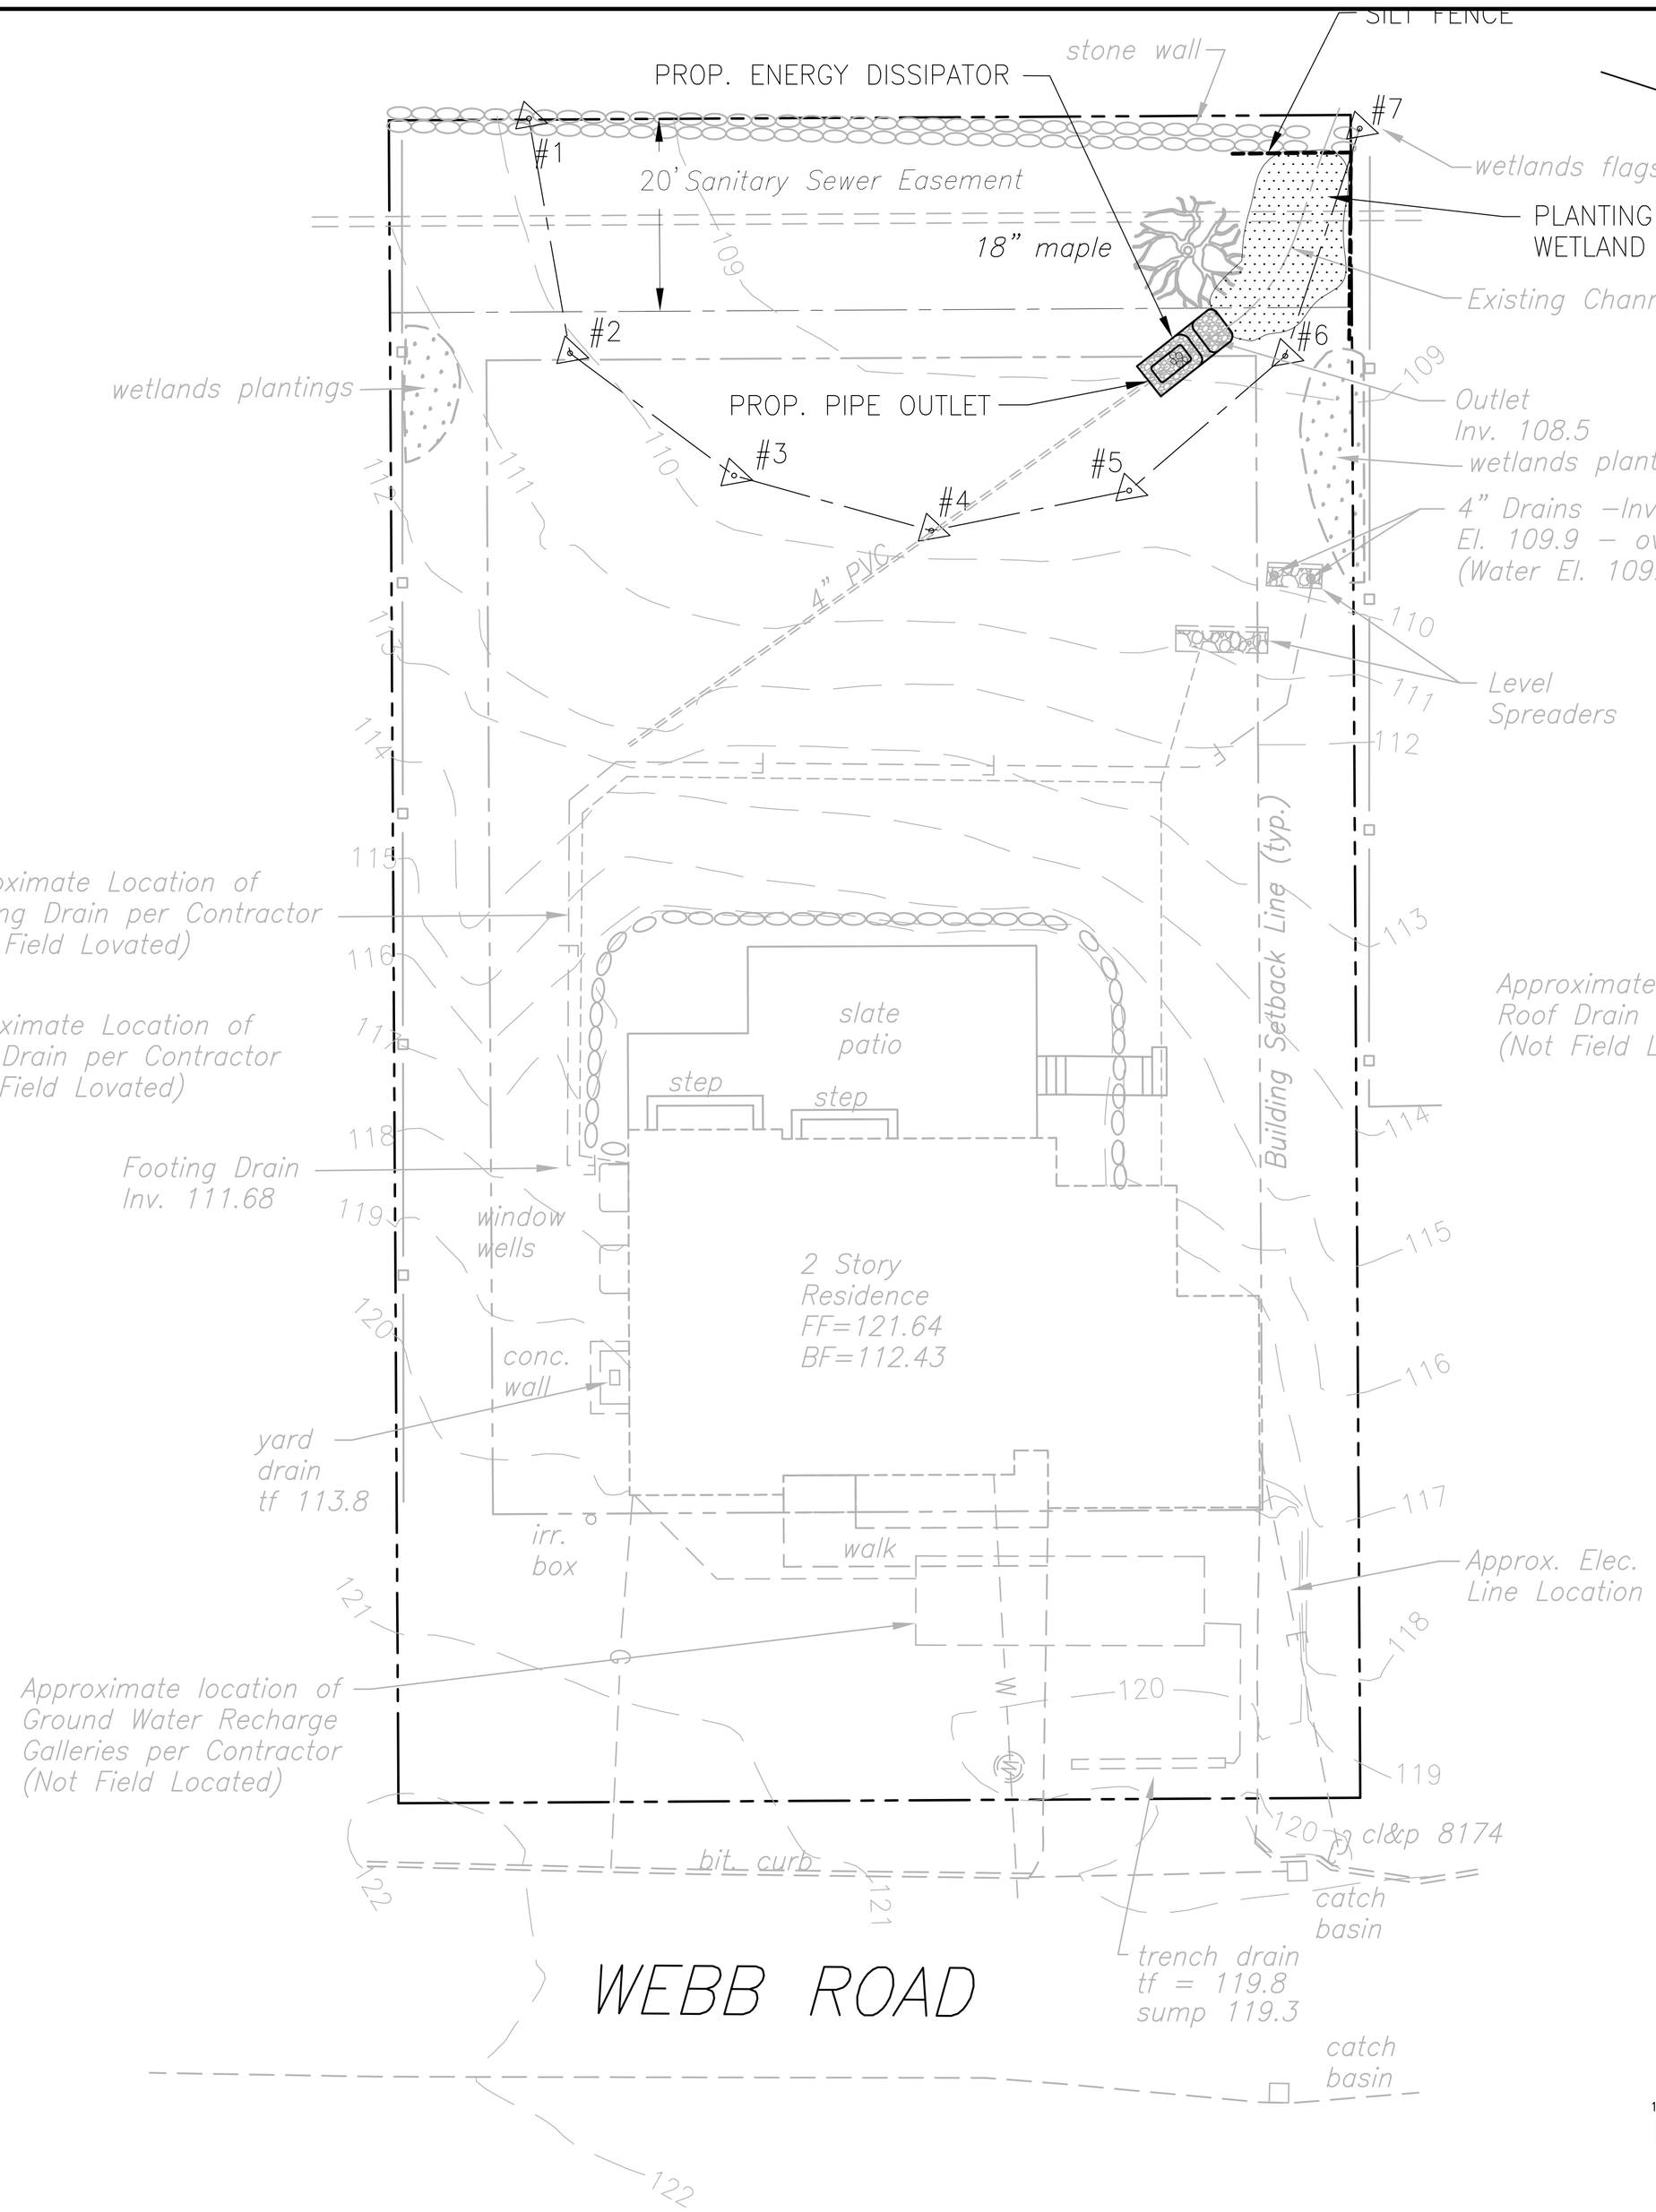

PROPOSED WETLAND PLANTINGS –

- SWAMP MILKWEED (Asclepias incarnata)
- JOE PYE WEED (Eupatorium dubium)
- SEDGEGRASS (Carex stricta)
- CINNAMON FERN (Osmunda claytonian)

SEDIMENTATION AND EROSION CONTROL NOTES

1. LAND DISTURBANCE SHALL BE KEPT TO A MINIMUM. PERMANENT STABILIZATION SHALL BE SCHEDULED AS SOON AS FINAL GRADES ARE ESTABLISHED.
2. ALL DISTURBED AREAS SHALL BE FINE GRADED AND SEEDED WITH AN APPROVED SEED MIXTURE. COVER NEWLY SEEDED AREAS WITH MULCH HAY OR SALT HAY.
3. ALL EROSION AND SEDIMENT CONTROL MEASURES SHALL BE CONSTRUCTED IN ACCORDANCE WITH THE STANDARDS AND SPECIFICATIONS OF THE 2002 CONNECTICUT 'GUIDELINES FOR SOIL EROSION AND SEDIMENT CONTROL' HANDBOOK.
4. ALL CONTROL MEASURES SHALL BE MAINTAINED IN EFFECTIVE CONDITION THROUGHOUT THE CONSTRUCTION PERIOD. CHECK AFTER EACH STORM EVENT.
5. ADDITIONAL CONTROL MEASURES SHALL BE INSTALLED DURING THE CONSTRUCTION PERIOD, IF REQUIRED BY TOWN AUTHORITIES.
6. SEDIMENT DEPOSITS REMOVED FROM FILTER BARRIERS SHALL BE PLACED IN FILL AREAS OR SPREAD WHERE THERE IS PROPOSED VEGETATIVE COVER. ANY SEDIMENT DEPOSITS REMAINING AFTER THE FILTER BARRIER IS REMOVED SHALL BE FINE GRADED AND PLANTED ACCORDING TO PLAN.
7. THE OWNER IS ASSIGNED THE RESPONSIBILITY FOR IMPLEMENTING THIS EROSION AND SEDIMENT CONTROL PLAN. THIS RESPONSIBILITY INCLUDES THE INSTALLATION AND MAINTENANCE OF CONTROL MEASURES, INFORMING ALL PARTIES ENGAGED ON THE CONSTRUCTION SITE OF THE REQUIREMENTS AND OBJECTIVES OF THE PLAN, NOTIFYING THE PLANNING AND ZONING OFFICE (AND/OR THE CONSERVATION COMMISSION) OF ANY TRANSFER OF THIS RESPONSIBILITY AND CONVEYING A COPY OF THE EROSION AND SEDIMENT CONTROL PLAN IF THE TITLE TO THE LAND IS TRANSFERRED TO A NEW OWNER.

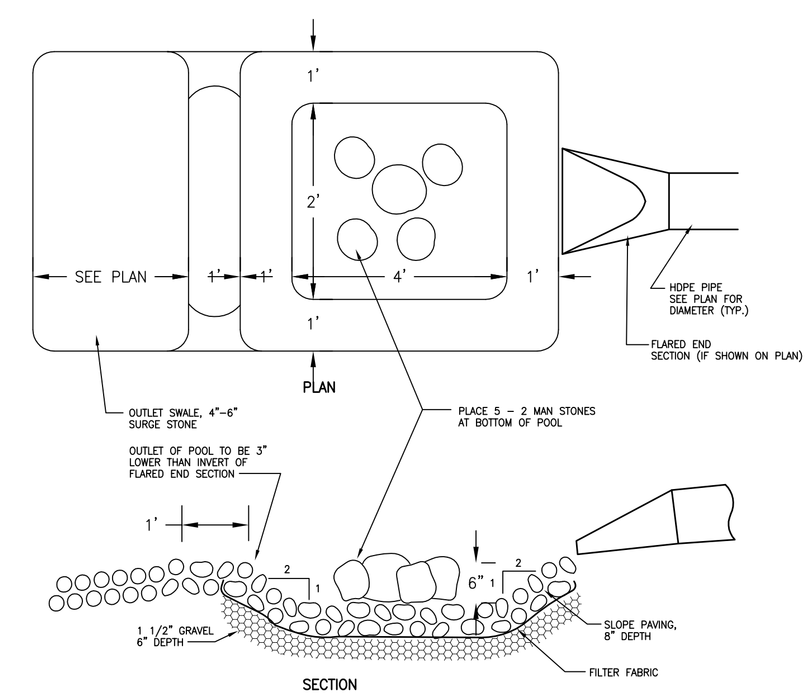

PLUNGE POOL / ENERGY DISSIPATOR

NOT TO SCALE

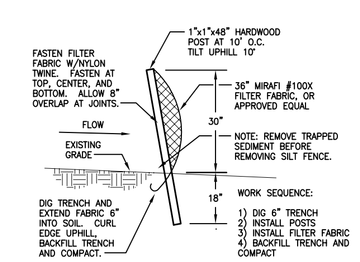

SILT FENCE

NOT TO SCALE

GRAPHIC SCALE

10 0 10 20

1 inch = 10 feet

STATE OF CONNECTICUT SEAN E. MARTIN No.18790 LICENSED PROFESSIONAL ENGINEER

REVISED: 5–26–20– FTG. PIPE OUTLET, PLANTINGS.
REVISED: 5–1–20– WETLAND PLANT VARIETIES.
REVISED: 2–26–20– PLUNGE POOL, PLANTING AREA

CCO HABITATS, LLC 20 WEBB ROAD WESTPORT, CONNECTICUT	19–5226 project
	1 OF 1 sheet
DRAINAGE IMPROVEMENT PLAN	1–9–20 date
GRUMMAN ENGINEERING L.L.C. CONSULTING CIVIL ENGINEERS 20 KNIGHT STREET, NORWALK, CONNECTICUT 06851 PH: (203) 853–3833 FAX: (203) 286–5057	

200526 SITE