233 Hillspoint Road

Westport, CT 06880

SHEET INDEX

ID	Subset	Title
A0.00	General	Cover Sheet
A1.00	Construction	Lower Level
A1.10	Construction	Main Level
A1.20	Construction	Upper Level
A1.30	Construction	Attic Level
A1.40	Construction	Roof Level
A1.50	Reflected Ceiling Plan	Lower Level
A1.60	Reflected Ceiling Plan	Main Level
A1.70	Reflected Ceiling Plan	Upper Level
A1.80	Reflected Ceiling Plan	Attic Level
A2.00	Elevation	North
A2.10	Elevation	East
A2.20	Elevation	South
A2.30	Elevation	West
A3.00	Section	Section at Kitchen
A3.10	Section	Section
A3.20	Section	Section
A3.30	Section	Section through Garage & Balcony
A4.00	Wall Sections	Eave & Roof Deck
A4.10	Wall Sections	Grade beam & Elevator
A4.20	Wall Sections	Fireplace/Chimney
A4.30	Detail	Chimney details
A4.40	Detail	Stair details
A4.50	Detail	Details
A4.60	Detail	Details
A5.00	Interior Elevations	Interior Elevations
A5.10	Interior Elevations	Interior Elevations
A5.20	Interior Elevations	Interior Elevations
A5.30	Interior Elevations	Interior Elevations
A5.40	Interior Elevations	Interior Elevations
A7.10	Schedules	Door Schedule
A7.20	Schedules	Window Schedule
A7.30	Schedules	Finish Schedule
S1.00	Structural	Slab & Grade beam
S1.01	Structural	Lower Level
S1.10	Structural	Main Level
S1.20	Structural	Upper Level
S1.30	Structural	Attic Level
E1.00	Structural	Lower Level
E1.10	Electrical	Main Level
E1.20	Electrical	Upper Level
E1.30	Electrical	Attic Level

OWNER
233 LLC
254 Hillspoint Road
Westport, CT 08880-6619
203-856-0572

PROJECT ARCHITECT
Mr. Mark Goodwin
Beinfield Architecture PC
11 Chestnut Street, STE 102
South Norwalk, Connecticut 06854
203-838-5789 w

GENERAL CONTRACTOR
Mr. Peter Nisenson
PEN Building Company LLC
46 Post Rd E
Westport, CT 06880
203-822-8206 w

CIVIL ENGINEER & SURVEYOR
Mr. Bryan Nesteriak
B&B Engineering, LLC
39 New Haven Road
Seymour, Connecticut 06483
(203) 834-0569 w

ATTORNEY
Philip C . Pires, Principal
Cohen and Wolf, P.C.
1115 Broad Street
Bridgeport, CT 06604
(203) 337-4122 w

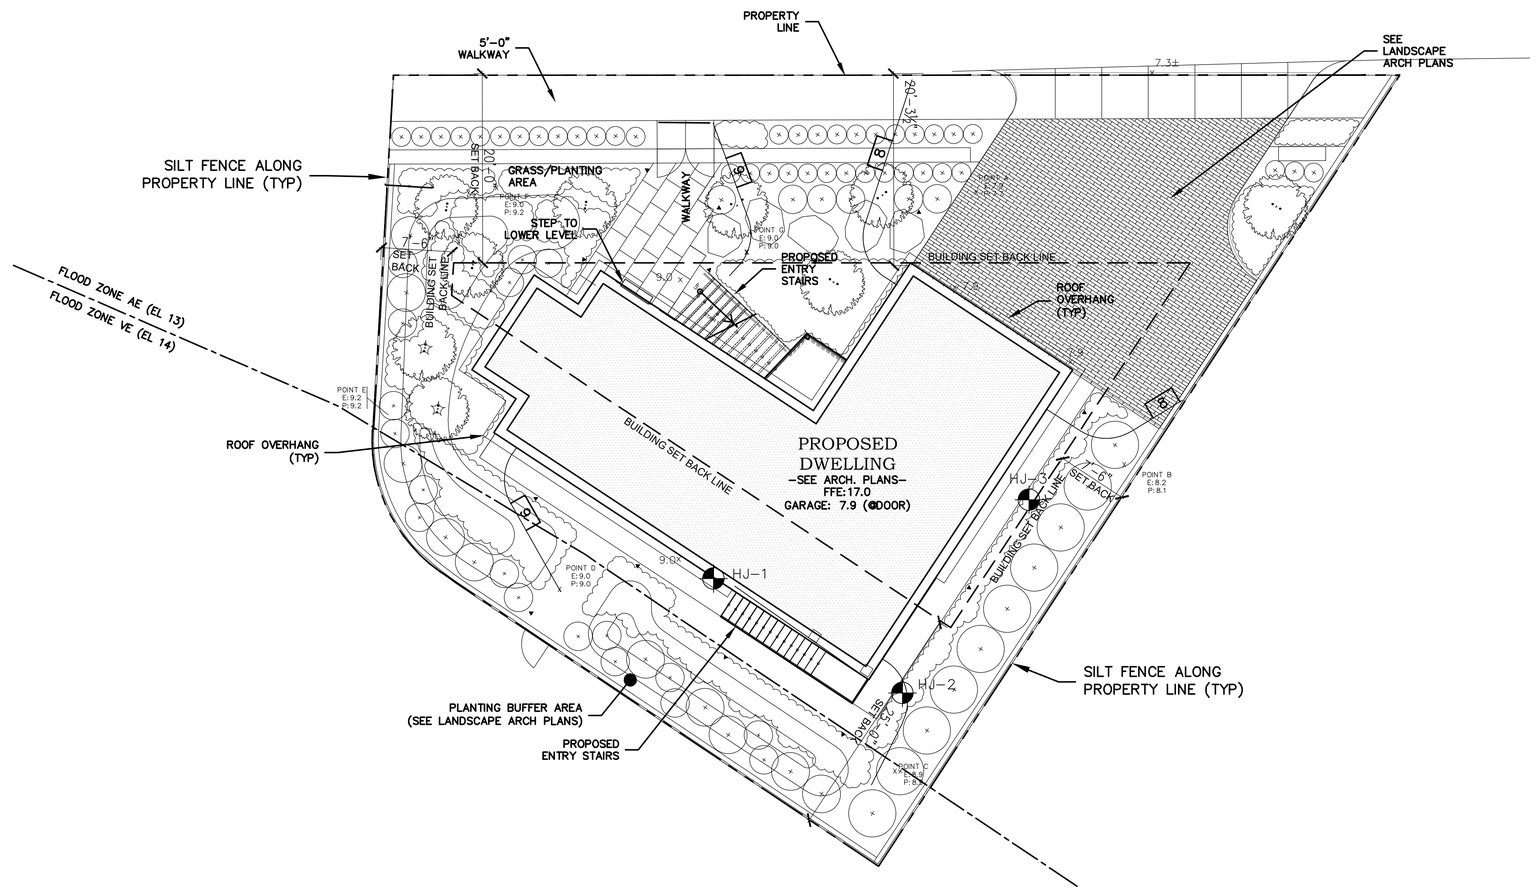

1 Architectural Site Plan

SCALE: 1/8"=1'-0"

S:\Residential\233 Hillpoint Rd Westport (233HILL)\DESIGN\233HILL Arch Dwgs(current) - Copy.pln

OWNERSHIP AND CONDITIONS OF USE:

DRAWINGS AND SPECIFICATIONS, AS INSTRUMENTS OF PROFESSIONAL SERVICE, ARE AND SHALL REMAIN THE PROPERTY OF THE ARCHITECT. ALL DOCUMENTS ARE NOT TO BE USED IN WHOLE OR IN PART, FOR OTHER PROJECTS OR PURPOSES BY ANY OTHER PARTIES, UNLESS AGREED TO IN WRITING BY THE ARCHITECT. THIS DOCUMENT IS CONTRACTUAL IN NATURE AND THE USE OF THIS DOCUMENT IS CONTINGENT UPON PAYMENT TO THE ARCHITECT FOR SERVICES RENDERED. NON-PAYMENT SHALL GIVE THE ARCHITECT THE UNIVERSAL RIGHT TO REVOKE THE LICENSE TO USE THE DOCUMENT. ALL REPRESENTATIONS, OPINIONS AND STATEMENTS FOR SERVICES, IF IS REQUIRED THAT THE OWNER ADVISE THE ARCHITECT IN WRITING WITHIN FIFTEEN (15) DAYS. REMARKS, UNSUPPORTED PORTIONS ARE DUE AND PAYABLE UPON RECEIPT. THE OWNER SHALL INDEMNIFY THE ARCHITECT AGAINST ANY CLAIMS OR LIABILITY ARISING FROM THE ADDITIONS OR ALTERATIONS TO THIS DOCUMENT. THE ARCHITECT IS NOT TO BE HELD LIABLE FOR DOCUMENT USE FOR NON- PAYMENT. CONTRACTORS MUST CHECK ALL DIMENSIONS ONSITE. ONLY FIGURED DIMENSIONS ARE TO BE WORKED FROM. DISCREPANCIES MUST BE REPORTED IMMEDIATELY TO THE ARCHITECT BEFORE PROCEEDING

THIS DRAWING IS COPYRIGHTED

BEINFIELD ARCHITECTURE PC
1 MARSHALL STREET / STE 202 / S. NORWALK / CT / 06854
T 203 838 5789 WWW.BEINFIELD.COM

PROJECT: 233 Hillspoint Road

LOCATION: 233 Hillspoint Road Westport, CT 06880

TITLE: General Cover Sheet

PERMIT REVISION 3	08/14/2020
PERMIT REVISION 2	06/25/2020
PERMIT REVISION	03/27/2020
ISSUE	06/28/2019
PERMIT	11/29/2018
ZONING PERMIT	9/17/2018
CAM UPDATE	05/16/2018
CAM	10/09/2017
DATE	ISSUE

JOB NO.	233HILL
DATE	7/27/2018
SCALE	AS NOTED

A0.00

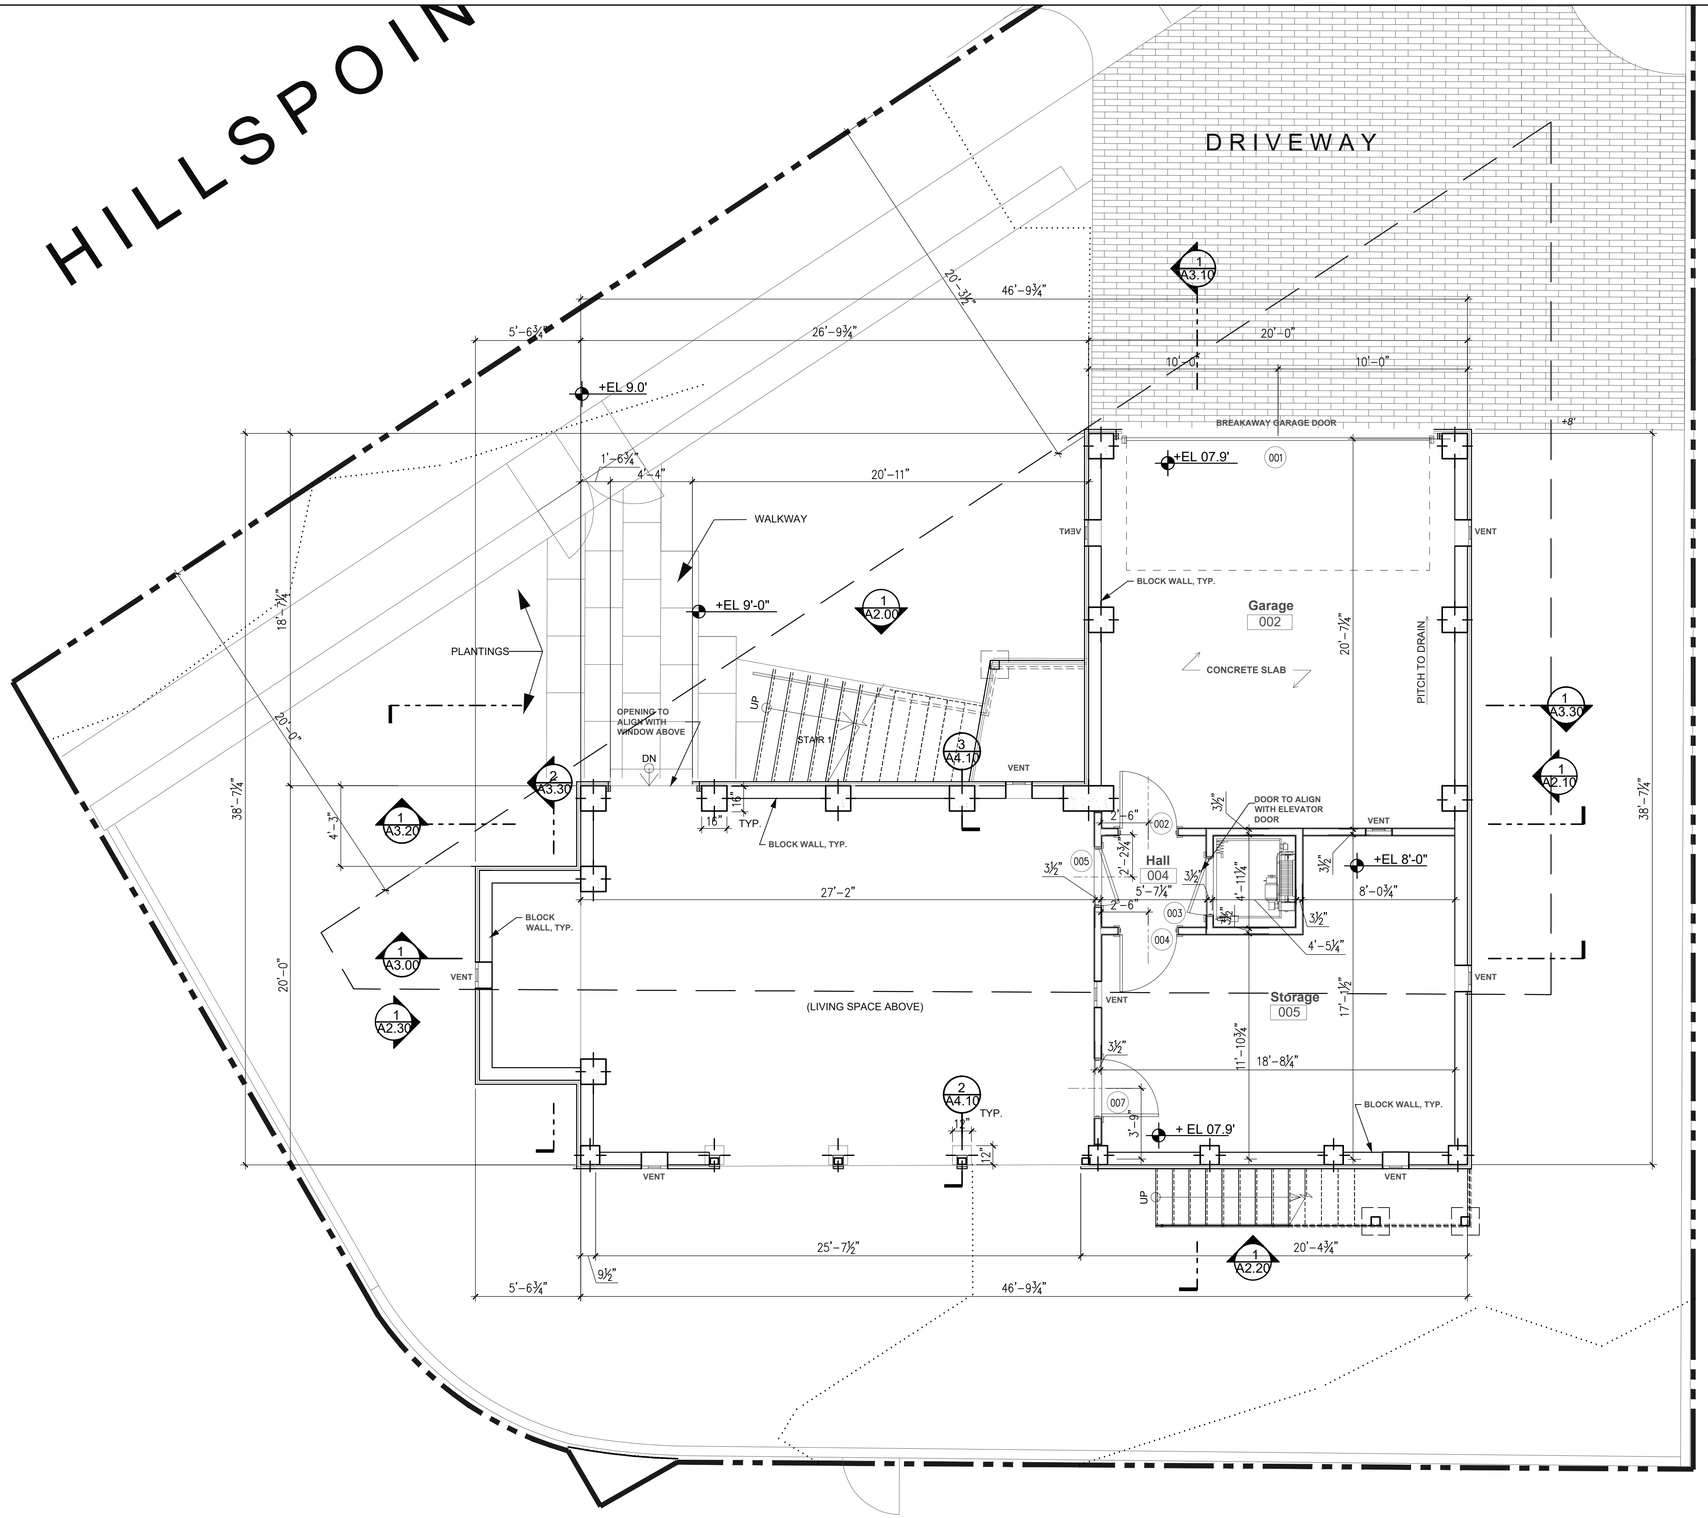

1 Construction - Lower Level

SCALE: 1/4" = 1'-0"

STATE OF CONNECTICUT
BRUCE S. BEINFIELD
NO. 06767
LICENSED ARCHITECT

OWNERSHIP AND CONDITIONS OF USE:
DRAWINGS AND SPECIFICATIONS, AS INSTRUMENTS OF PROFESSIONAL SERVICE, ARE AND SHALL REMAIN THE PROPERTY OF THE ARCHITECT. DRAWINGS AND SPECIFICATIONS MAY NOT BE DUPLICATED, DISTRIBUTED OR DISCLOSED WITHOUT WRITTEN CONSENT OF THE ARCHITECT. OTHERS PARTIES THAN THOSE AUTHORIZED BY CONTRACT WITHOUT THE SPECIFIC WRITTEN AUTHORIZATION OF THE ARCHITECT IS THE USE OF THIS DOCUMENT IS CONTINGENT UPON PAYMENT TO THE ARCHITECT FOR SERVICES RENDERED. NON-PAYMENT SHALL GIVE THE ARCHITECT THE AUTHORITY TO DEMAND THAT THE DOCUMENT BE RETURNED OR DESTROYED. ALL DIMENSIONS AND ARCHITECT'S STATEMENTS FOR SERVICES. IT IS REQUIRED THAT THE OWNER ADVISE THE ARCHITECT IN WRITING WITH TEN (10) DAYS. REMARKS, OMISSIONS, PORTIONS ARE DUE AND PAYABLE UPON RECEIPT. THE OWNER SHALL INDEMNIFY THE ARCHITECT AGAINST ANY CLAIMS, ALL DAMAGES AND EXPENSES, INCLUDING ATTORNEY'S FEES, ARISING OUT OF OR RESULTING FROM THE USE OF THIS DOCUMENT USE FOR NON-PAYMENT. CONTRACTORS MUST CHECK ALL DIMENSIONS ONSITE. ONLY FIGURED DIMENSIONS ARE TO BE WORKED FROM. DISCREPANCIES MUST BE REPORTED IMMEDIATELY TO THE ARCHITECT BEFORE PROCEEDING
THIS DRAWING IS COPYRIGHTED

BEINFIELD ARCHITECTURE PC
1 MARSHALL STREET / STE 202 / S. NORWALK / CT / 06854
T 203 838 5789 WWW.BEINFIELD.COM

PROJECT: 233 Hillspoint Road

LOCATION: 233 Hillspoint Road Westport, CT 06880

TITLE: Construction Lower Level

PERMIT REVISION 3	08/14/2020
PERMIT REVISION 2	06/25/2020
PERMIT REVISION	03/27/2020
ISSUE	06/28/2019
DIMENSIONS	04/23/2019
REV 1	02/05/2019
PERMIT	11/29/2018
ZONING PERMIT	9/17/2018
CAM UPDATE	05/16/2018
CAM	10/09/2017
DATE	ISSUE

JOB NO. 233HILL

DATE 8/9/2018

SCALE AS NOTED

A1.00

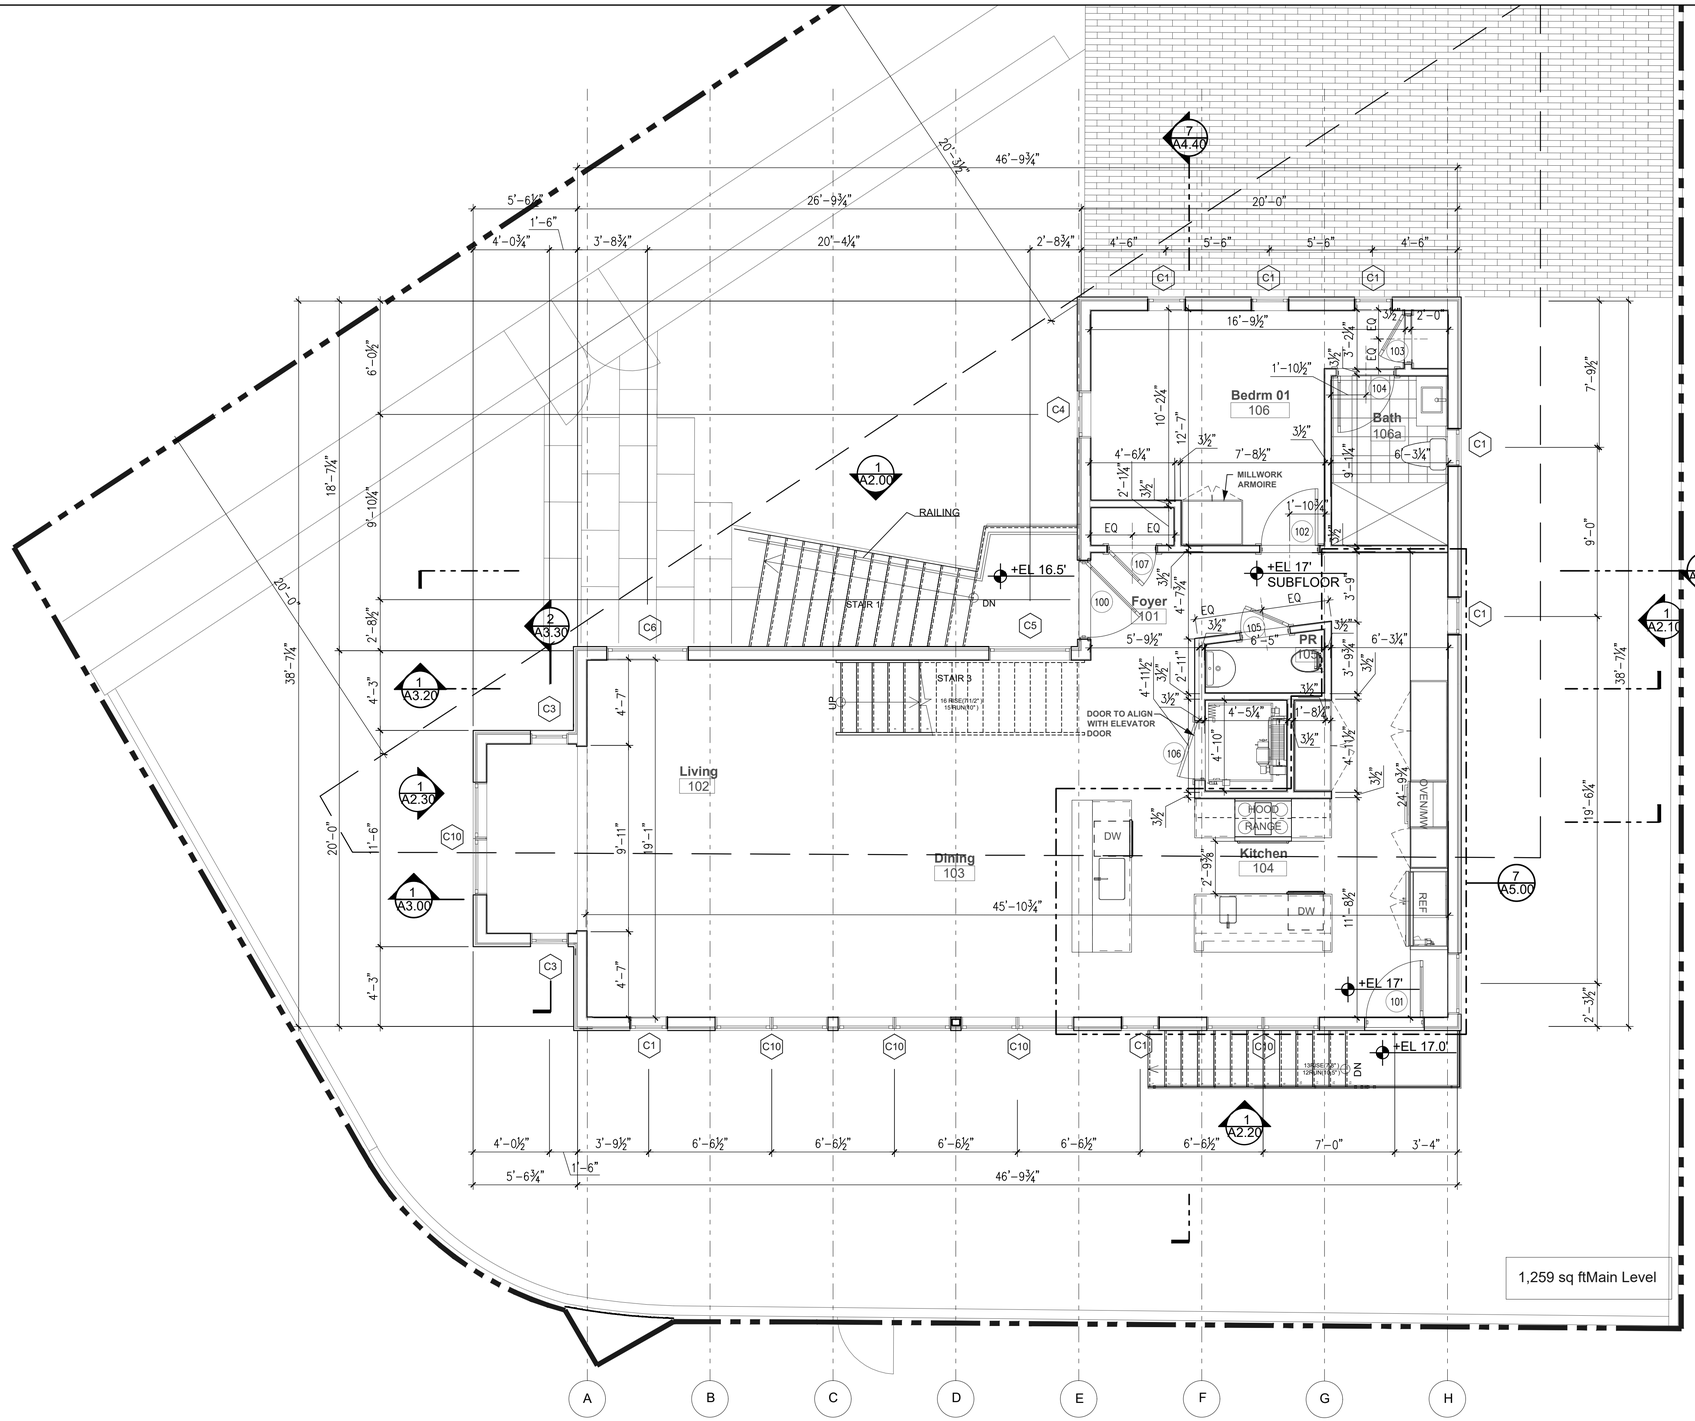

1 Construction - Main Level

SCALE: 1/4" = 1'-0"

BEINFIELD ARCHITECTURE PC
1 MARSHALL STREET / STE 202 / S. NORWALK / CT / 06854
T 203 838 5789 WWW.BEINFIELD.COM

PROJECT: 233 Hillspoint Road

LOCATION: 233 Hillspoint Road Westport, CT 06880

TITLE: Construction Main Level

PERMIT REVISION 3	08/14/2020
PERMIT REVISION 2	06/25/2020
PERMIT REVISION	03/27/2020
ISSUE	06/28/2019
DIMENSIONS	04/23/2019
PERMIT	11/29/2018
ZONING PERMIT	9/17/2018
CAM UPDATE	05/16/2018
CAM	10/09/2017
DATE	ISSUE

JOB NO. 233HILL

DATE 8/9/2018

SCALE AS NOTED

A1.10

OWNERSHIP AND CONDITIONS OF USE:
DRAWINGS AND SPECIFICATIONS, AS INSTRUMENTS OF PROFESSIONAL SERVICE, ARE AND SHALL REMAIN THE PROPERTY OF THE ARCHITECT. DOCUMENTS ARE TO BE USED ONLY FOR THIS PROJECT AND NOT TO BE LOANED, COPIED OR REPRODUCED IN WHOLE OR IN PART FOR THIRD PARTIES THAN THOSE AUTHORIZED BY CONTRACT WITHOUT THE SPECIFIC WITTTEN AUTHORIZATION OF THE ARCHITECT. THE USE OF THIS DOCUMENT IS CONTINGENT UPON PAYMENT TO THE ARCHITECT FOR SERVICES RENDERED. NON-PAYMENT SHALL GIVE THE ARCHITECT A LIEN ON THE PROPERTY. THE OWNER SHALL INDEMNIFY THE ARCHITECT AGAINST ANY CLAIMS OR LIABILITY ARISING FROM NON-AUTHORIZED USE OF THE DOCUMENTS. ALL DOWELS AND STATEMENTS FOR SERVICES. IT IS REQUIRED THAT THE OWNER ADVISE THE ARCHITECT IN WRITING WITH TEN (10) DAYS. REMARKS, UNSIGNED PORTIONS ARE DUE AND PAYABLE UPON RECEIPT. THE OWNER SHALL INDEMNIFY THE ARCHITECT AGAINST ANY CLAIMS OR LIABILITY ARISING FROM NON-AUTHORIZED USE OF THE DOCUMENTS. ALL DOWELS AND STATEMENTS FOR SERVICES DOCUMENT USE FOR NON PAYMENT. CONTRACTORS MUST CHECK ALL DIMENSIONS ONSITE. ONLY FIGURED DIMENSIONS ARE TO BE WORKED FROM. DISCREPANCIES MUST BE REPORTED IMMEDIATELY TO THE ARCHITECT BEFORE PROCEEDING

THIS DRAWING IS COPYRIGHTED

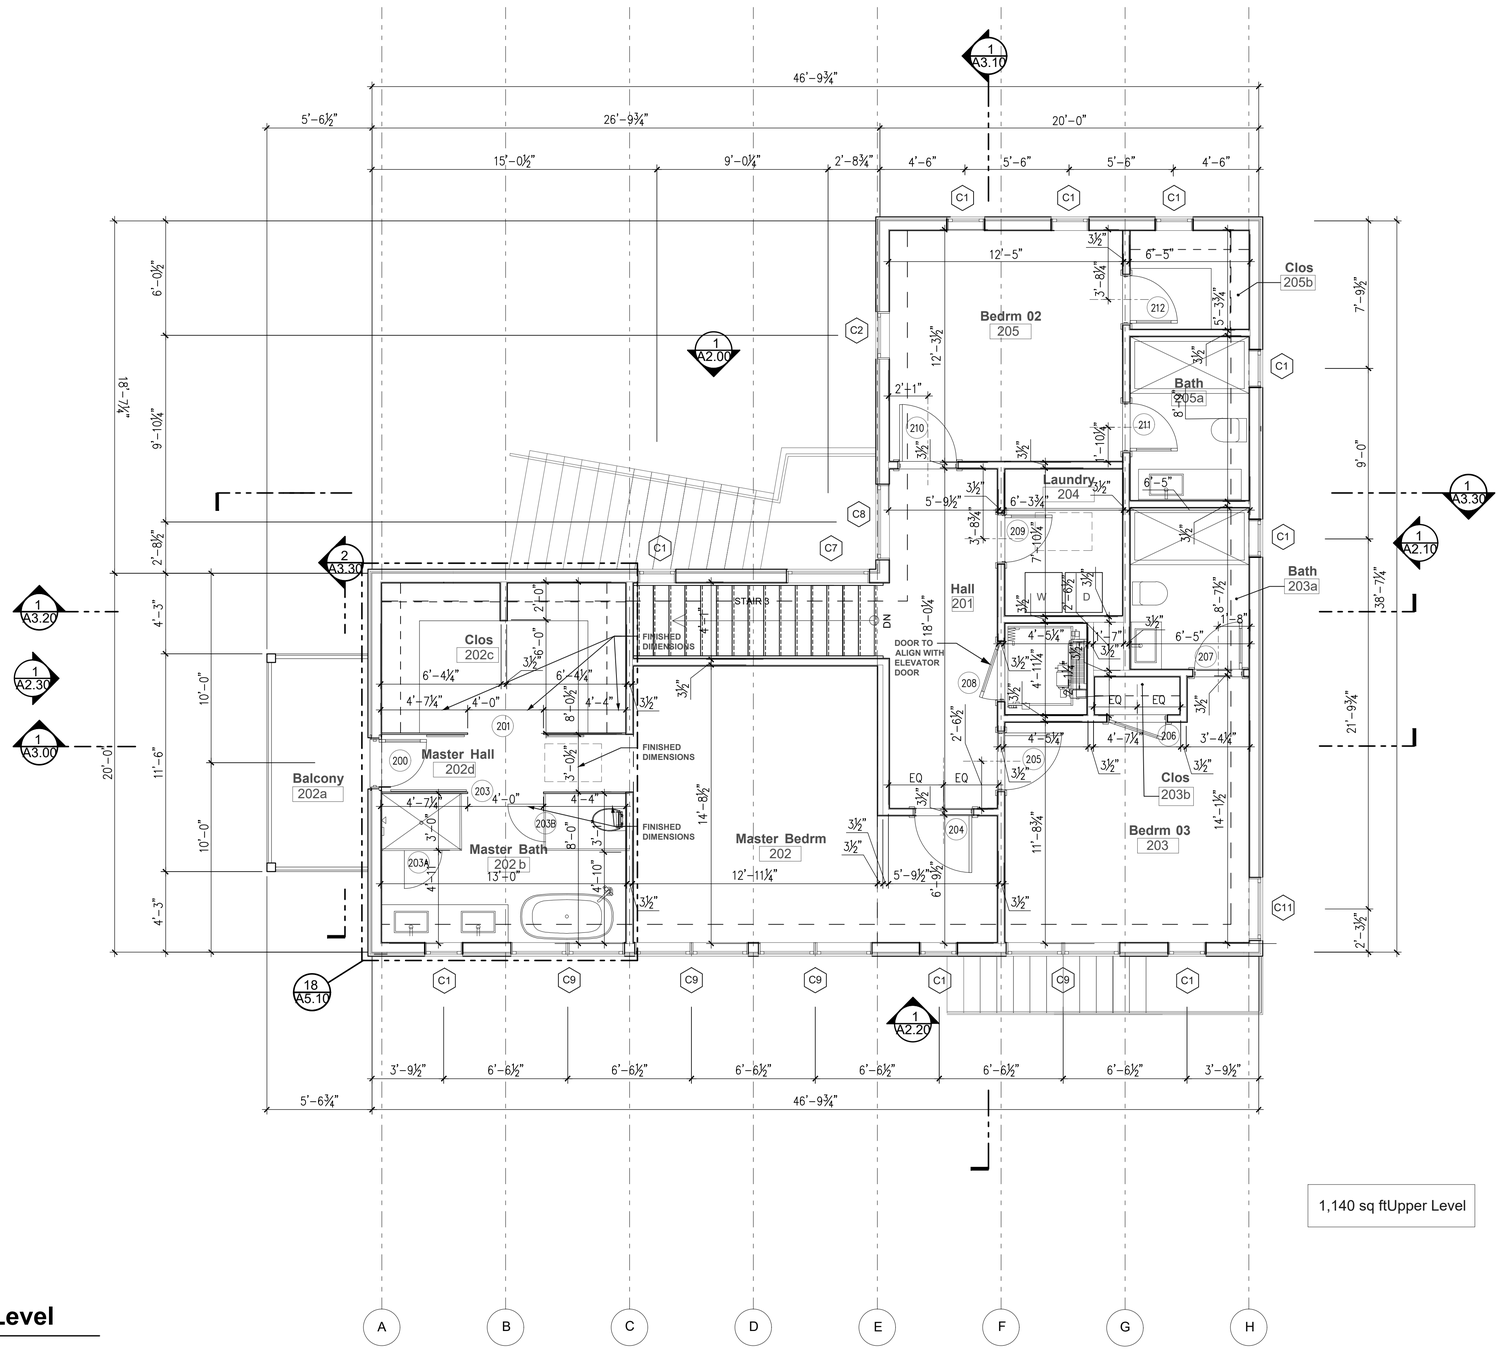

1,140 sq ftUpper Level

1 Construction - Upper Level

SCALE: 1/4" = 1'-0"

OWNERSHIP AND CONDITIONS OF USE:

DRAWINGS AND SPECIFICATIONS, AS INSTRUMENTS OF PROFESSIONAL SERVICE, ARE AND SHALL REMAIN THE PROPERTY OF THE ARCHITECT. COPYRIGHTS AND OTHER PROPRIETARY RIGHTS IN THESE DOCUMENTS ARE RESERVED BY THE ARCHITECT. THESE DOCUMENTS ARE TO BE USED BY PARTIES THAN THOSE AUTHORIZED BY CONTRACT WITHOUT THE SPECIFIC WRITTEN AUTHORIZATION OF THE ARCHITECT. THE USE OF THIS DOCUMENT IS CONTINGENT UPON PAYMENT TO THE ARCHITECT FOR SERVICES RENDERED. NON-PAYMENT SHALL GIVE THE ARCHITECT THE UNLIMITED RIGHT TO RECAPTURE THE DOCUMENT AND TO PROHIBIT ITS USE. ALL REPRESENTATIONS, WARRANTIES, STATEMENTS FOR SERVICES IT IS REQUIRED THAT THE OWNER ADVISE THE ARCHITECT IN WRITING WITH TEN (10) DAYS. REMARKS, CLAIMS, ALLEGIND DAMAGES OR DELAYS INCURRED IN THE EVENT THAT THE ARCHITECT EXERCISES THE RIGHT TO BAR DOCUMENT USE FOR NON PAYMENT. CONTRACTORS MUST CHECK ALL DIMENSIONS ONSITE. ONLY FIGURED DIMENSIONS ARE TO BE FOLLOWED. DISCREPANCIES MUST BE REPORTED IMMEDIATELY TO THE ARCHITECT BEFORE PROCEEDING

THIS DRAWING IS COPYRIGHTED

STATE OF CONNECTICUT
BRUCE A. BEINFIELD
NO. 06767
LICENSED ARCHITECT

BEINFIELD ARCHITECTURE PC
1 MARSHALL STREET / STE 202 / S. NORWALK / CT / 06854
T 203 838 5789 WWW.BEINFIELD.COM

TITLE: Construction Upper Level

PROJECT: 233 Hillspoint Road

LOCATION: 233 Hillspoint Road Westport, CT 06880

PERMIT REVISION 3	08/14/2020
PERMIT REVISION 2	06/25/2020
PERMIT REVISION	03/27/2020
ISSUE	06/28/2019
DIMENSIONS	04/24/2019
PERMIT	11/29/2018
ZONING PERMIT	9/17/2018
CAM UPDATE	05/16/2018
CAM	10/09/2017
DATE	ISSUE

JOB NO.	233HILL
DATE	8/9/2018
SCALE	AS NOTED

A1.20

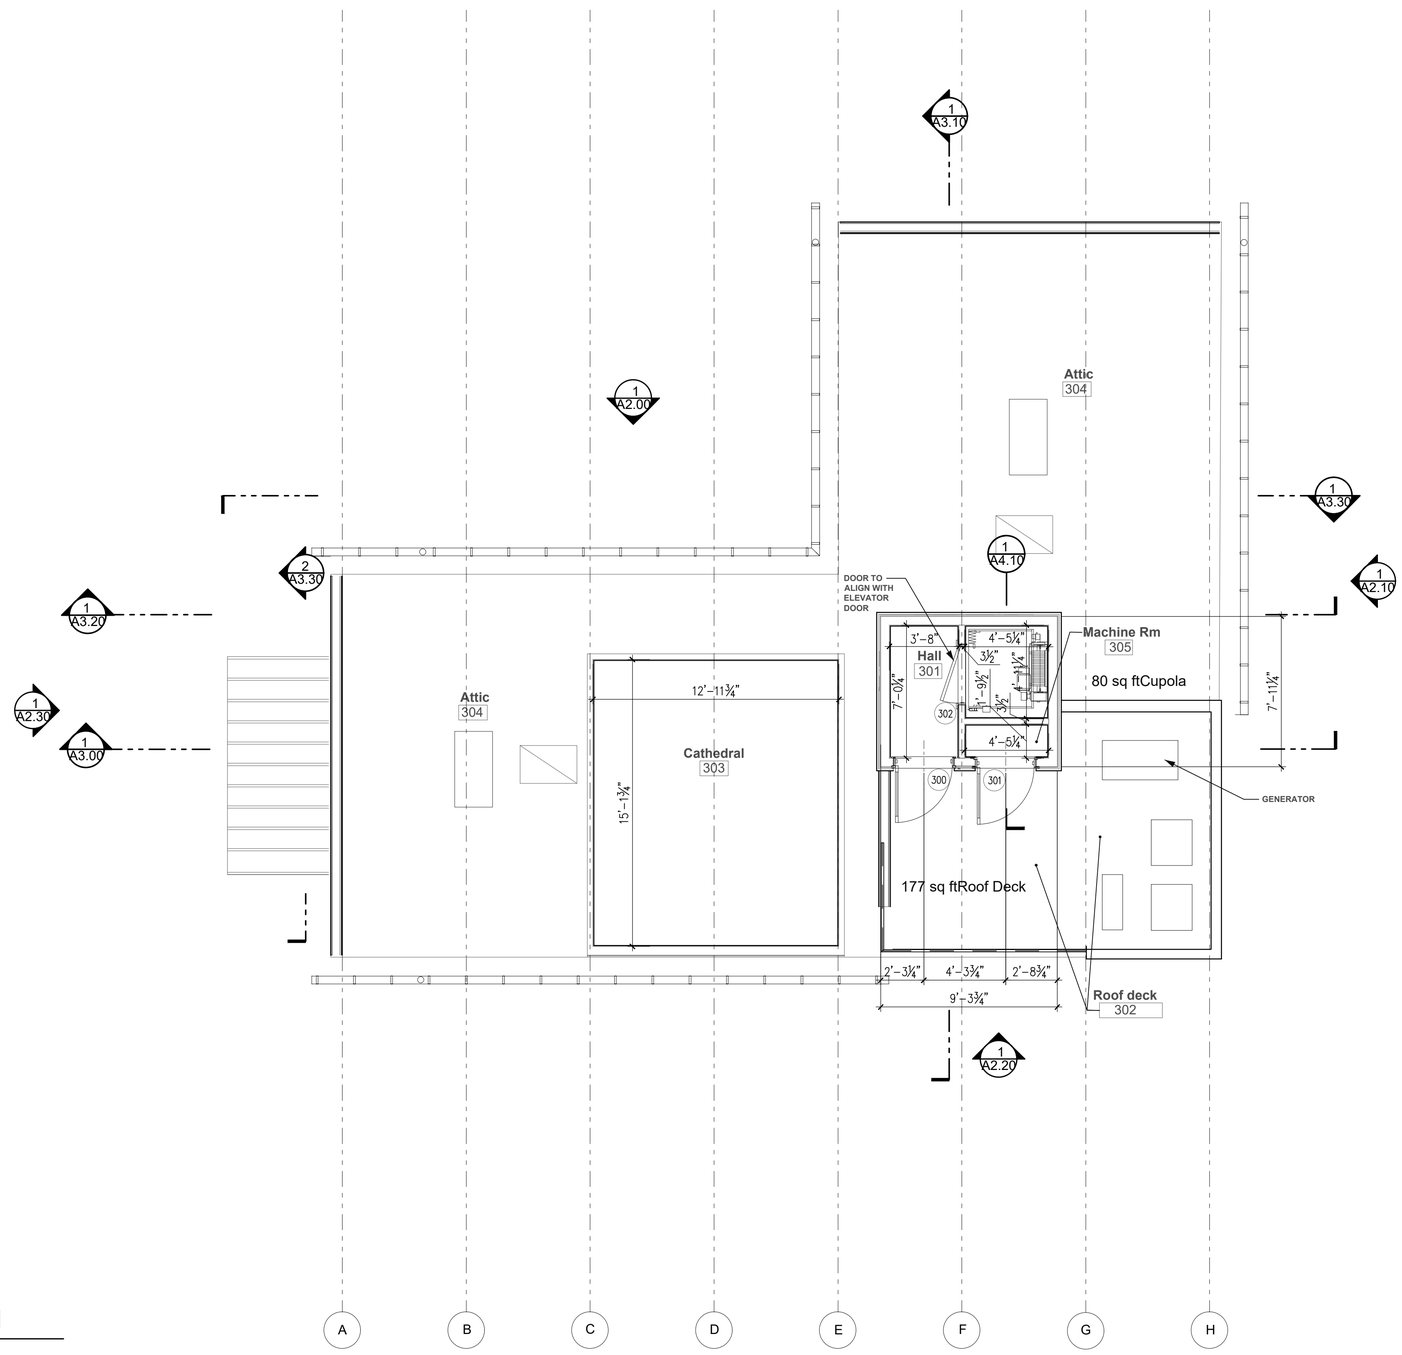

1 **Construction - Attic Level**

SCALE: 1/4" = 1'-0"

SEAL:

STATE OF CONNECTICUT
BRUCE D. BEINFIELD
NO. 06787
LICENSED ARCHITECT

OWNERSHIP AND CONDITIONS OF USE:

DRAWINGS AND SPECIFICATIONS, AS INSTRUMENTS OF PROFESSIONAL SERVICE, ARE AND SHALL REMAIN THE PROPERTY OF THE ARCHITECT. DOCUMENTS ARE TO BE USED ONLY FOR THE PROJECT AND SITE NAMED HEREIN. THEY ARE NOT TO BE USED BY OTHER PARTIES THAN THOSE AUTHORIZED BY CONTRACT WITHOUT THE SPECIFIC WRITTEN AUTHORIZATION OF THE ARCHITECT. THE USE OF THIS DOCUMENT IS CONTINGENT UPON PAYMENT TO THE ARCHITECT FOR SERVICES RENDERED. NON-PAYMENT SHALL GIVE THE ARCHITECT THE AUTHORITY TO BAR OWNERS USE OF THE DOCUMENT. ALL REPRESENTATIONS, OPINIONS AND ESTIMATES STATEMENTS FOR SERVICES, IT IS REQUIRED THAT THE OWNER ADVISE THE ARCHITECT IN WRITING WITH TEN (10) DAYS. REMARKS, UNSIGNED, PORTIONS ARE DUE AND PAYABLE UPON RECEIPT. THE OWNER SHALL INDEMNIFY THE ARCHITECT AGAINST ANY CLAIMS, ALLEGATIONS AND DAMAGES ARISING FROM THE USE OF THE DOCUMENT. THE ARCHITECT DISCOURAGES THE USE OF THE DOCUMENT USE FOR NON PAYMENT. CONTRACTORS MUST CHECK ALL DIMENSIONS ONSITE. ONLY FIGURED DIMENSIONS ARE TO BE WORKED FROM. DISCREPANCIES MUST BE REPORTED IMMEDIATELY TO THE ARCHITECT BEFORE PROCEEDING

THIS DRAWING IS COPYRIGHTED

BEINFIELD ARCHITECTURE PC
1 MARSHALL STREET / STE 202 / S. NORWALK / CT / 06854
T 203 838 5789 WWW.BEINFIELD.COM

PROJECT: 233 Hillspoint Road

LOCATION: 233 Hillspoint Road
Westport, CT 06880

TITLE: Construction
Attic Level

PERMIT REVISION 3	08/14/2020
PERMIT REVISION 2	06/25/2020
PERMIT REVISION	03/27/2020
ISSUE	06/28/2019
DIMENSIONS	04/23/2019
PERMIT	11/29/2018
ZONING PERMIT	9/17/2018
CAM UPDATE	05/16/2018
CAM	10/09/2017
DATE	ISSUE

JOB NO: 233HILL

DATE: 8/9/2018

SCALE: AS NOTED

A1.30

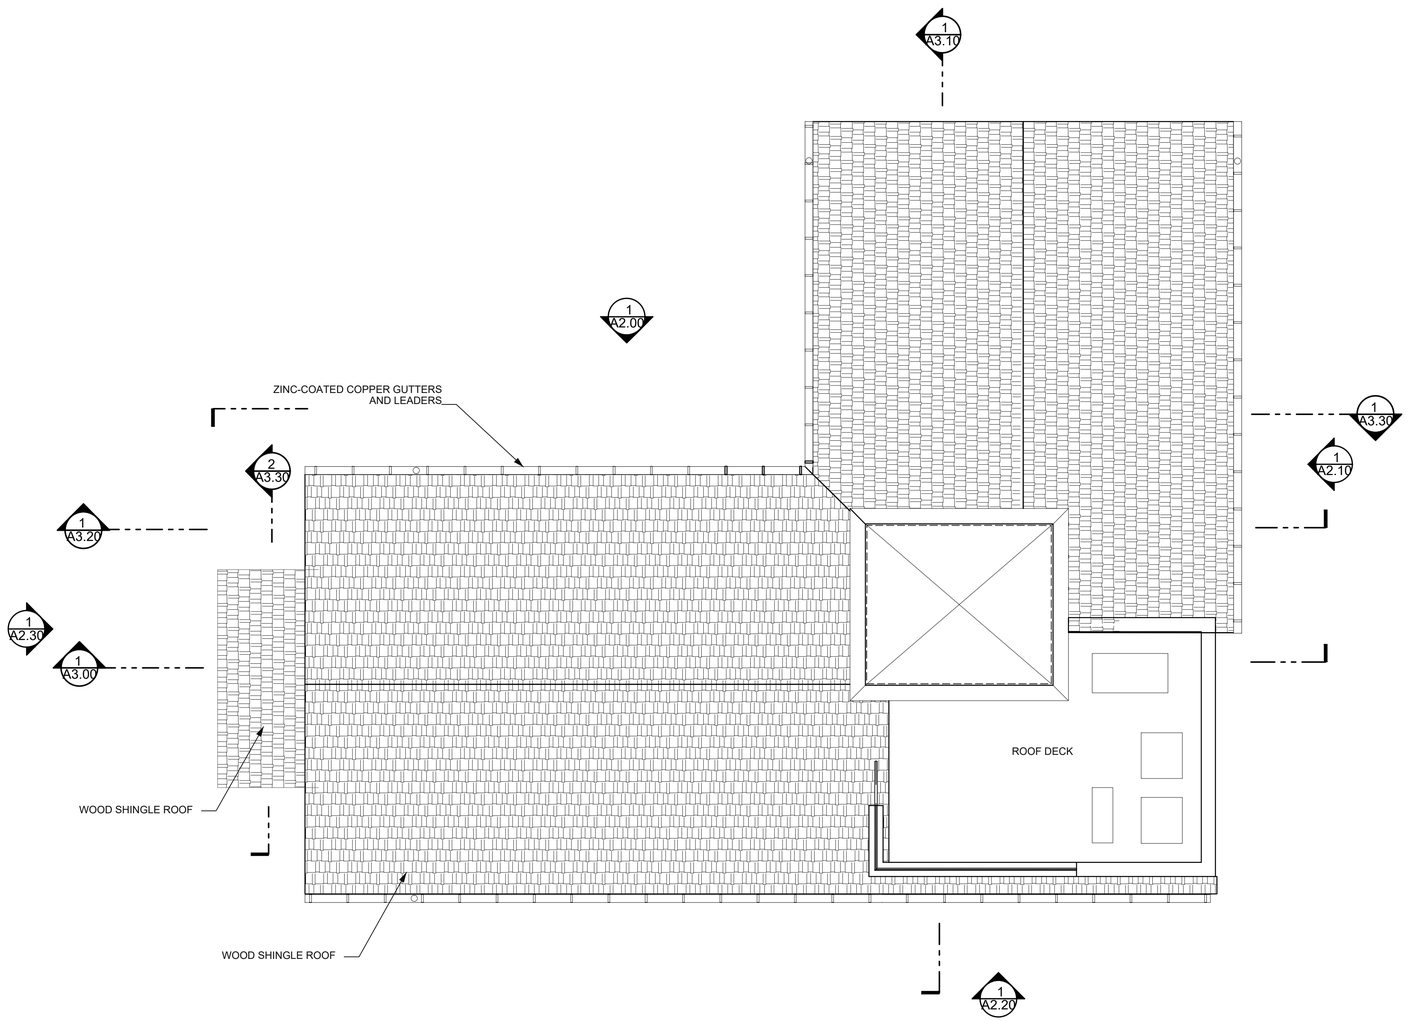

1 Construction - Roof Level

SCALE: 1/4" = 1'-0"

SE

STATE OF CONNECTICUT
BRUCE D. BEINFIELD
LICENSED ARCHITECT
NO. 05787

OWNERSHIP AND CONDITIONS OF USE:
DRAWINGS AND SPECIFICATIONS, AS INSTRUMENTS OF PROFESSIONAL SERVICE, ARE AND SHALL REMAIN THE PROPERTY OF THE ARCHITECT (COPYRIGHTED) WHETHER THE PROJECT FOR WHICH THEY WERE MADE IS EXECUTED OR NOT. THEY ARE NOT TO BE USED BY OTHER PARTIES THAN THOSE AUTHORIZED BY CONTRACT WITHOUT THE SPECIFIC WRITTEN AUTHORIZATION OF THE ARCHITECT. THE USE OF THIS DOCUMENT IS CONTINGENT UPON PAYMENT TO THE ARCHITECT FOR SERVICES RENDERED. NON-PAYMENT SHALL GIVE THE ARCHITECT THE AUTHORITY TO MAKE DOCUMENTS DUE AND PAYABLE, IN ACCORDANCE WITH ALL APPLICABLE STATUTES AND STATEMENTS FOR SERVICES. IT IS REQUIRED THAT THE OWNER ADVISE THE ARCHITECT IN WRITING WITH TEN (10) DAYS. REMARKS, UNSIGNED PORTIONS ARE DUE AND PAYABLE UPON RECEIPT. THE OWNER SHALL INDEMNIFY THE ARCHITECT AGAINST ANY CLAIMS, ALLEGATIONS, DAMAGES, LOSS AND EXPENSES ARISING OUT OF OR RESULTING THEREFROM. THE ARCHITECT IS TO BE NOTIFIED IMMEDIATELY. DOCUMENT USE FOR NON-PAYMENT. CONTRACTORS MUST CHECK ALL DIMENSIONS ONSITE. ONLY FIGURED DIMENSIONS ARE TO BE WORKED FROM. DISCREPANCIES MUST BE REPORTED IMMEDIATELY TO THE ARCHITECT BEFORE PROCEEDING
THIS DRAWING IS COPYRIGHTED

BEINFIELD ARCHITECTURE PC
1 MARSHALL STREET / STE 202 / S. NORWALK / CT / 06854
T 203 838 5789 WWW.BEINFIELD.COM

PROJECT:
233 Hillspoint Road

LOCATION:
233 Hillspoint Road
Westport, CT 06880

TITLE:
Construction
Roof Level

PERMIT REVISION 3	08/14/2020
PERMIT REVISION 2	06/25/2020
PERMIT REVISION	03/27/2020
ISSUE	06/28/2019
DIMENSIONS	04/23/2019
PERMIT	11/29/2018
ZONING PERMIT	9/17/2018
CAM UPDATE	05/16/2018
CAM	10/09/2017
DATE	ISSUE

JOB NO.	233HILL
DATE	8/9/2018
SCALE	AS NOTED

A1.40

1 **Elevation - North**

SCALE: 1/4" = 1'-0"

NOTES:
1. WINDOW HEAD HEIGHTS ARE GIVEN FROM PLYWOOD SUBFLOOR, UNLESS OTHERWISE NOTED.
2. DIMENSIONS ARE GIVEN TO UNIT HEAD.

SEAL

STATE OF CONNECTICUT
DAVID A. BEINFIELD
NO. 05767
LICENSED ARCHITECT

OWNERSHIP AND CONDITIONS OF USE:
DRAWINGS AND SPECIFICATIONS, AS INSTRUMENTS OF PROFESSIONAL SERVICE, ARE AND SHALL REMAIN THE PROPERTY OF THE ARCHITECT. COPIES OF SUCH DOCUMENTS MAY BE PROVIDED TO OWNERS OR PROSPECTIVE OWNERS FOR THEIR USE OF THE PARTIES THAN THOSE AUTHORIZED BY CONTRACT WITHOUT THE SPECIFIC WRITTEN AUTHORIZATION OF THE ARCHITECTS. THE USE OF THIS DOCUMENT IS CONTINGENT UPON PAYMENT TO THE ARCHITECT FOR SERVICES RENDERED. NON-PAYMENT SHALL GIVE THE ARCHITECT THE RIGHT TO RECAPTURE THE DOCUMENT. ALL DIMENSIONS, ELEVATIONS, AND OTHER DATA OR STATEMENTS FOR SERVICES IT IS REQUIRED THAT THE OWNER ADVISE THE ARCHITECT IN WRITING WITH TEN (10) DAYS. REMARKS, CLAIMS, REQUESTS, OR ACTIONS NOT REPORTED WITHIN THE TIME PERIOD SHALL BE DEEMED TO BE ACCEPTED BY THE OWNER. THE OWNER AND ARCHITECT ARE ENTITLED TO RELIEF UPON REASONABLE PROOF THAT THE EVENT OR ACCIDENT EXERCISE THE RIGHT TO USE THIS DOCUMENT USE FOR NON-PAYMENT. CONTRACTORS MUST CHECK ALL DIMENSIONS ON SITE. ONLY FIGURED DIMENSIONS ARE TO BE WORKED FROM. DISCREPANCIES MUST BE REPORTED IMMEDIATELY TO THE ARCHITECT BEFORE PROCEEDING
THIS DRAWING IS COPYRIGHTED

BEINFIELD ARCHITECTURE PC
1 MARSHALL STREET / STE 202 / S. NORWALK / CT / 06854
T 203 838 5789 WWW.BEINFIELD.COM

PROJECT: *233 Hillspoint Road*

LOCATION: *233 Hillspoint Road Westport, CT 06880*

TITLE: *Elevation - North*

Height Clarification	08/28/2020
PERMIT REVISION 3	08/14/2020
PERMIT REVISION 2	06/25/2020
PERMIT REVISION	03/27/2020
ISSUE	06/28/2019
DIMENSIONS	04/24/2019
PERMIT	11/29/2018
ZONING PERMIT	9/17/2018
CAM UPDATE	05/16/2018
CAM	10/09/2017
DATE	ISSUE

JOB NO. 233HILL

DATE 8/9/2018

SCALE AS NOTED

A2.00

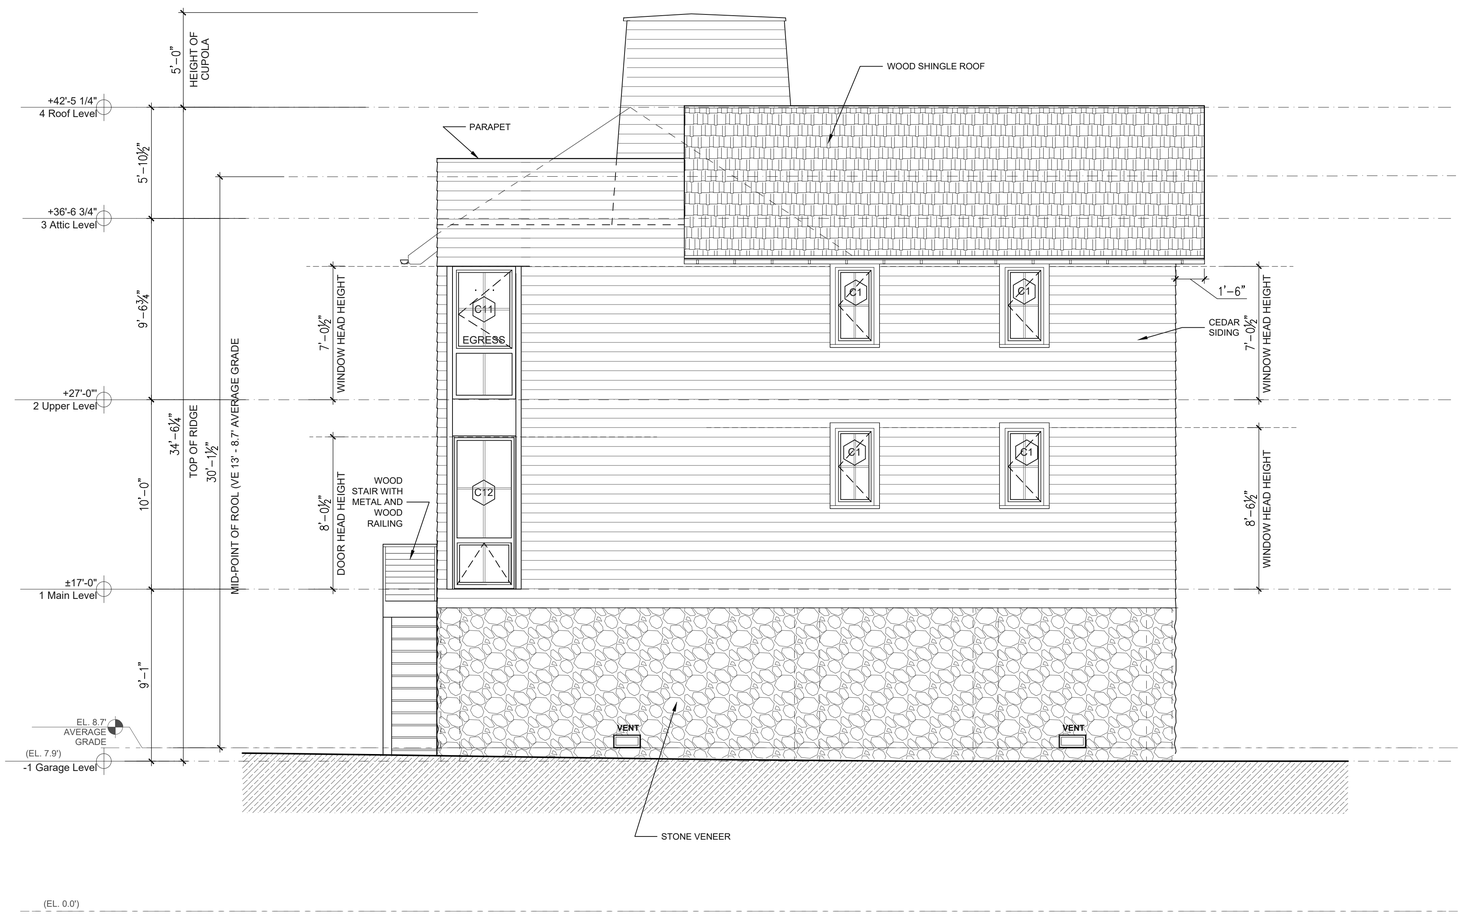

1 **Elevation - East**

SCALE: 1/4" = 1'-0"

NOTES:
1. WINDOW HEAD HEIGHTS ARE GIVEN FROM PLYWOOD SUBFLOOR, UNLESS OTHERWISE NOTED.
2. DIMENSIONS ARE GIVEN TO UNIT HEAD.

SE:

STATE OF CONNECTICUT
BRUCE D. BEINFIELD
NO. 16787
LICENSED ARCHITECT

OWNERSHIP AND CONDITIONS OF USE:
DRAWINGS AND SPECIFICATIONS, AS INSTRUMENTS OF PROFESSIONAL SERVICE, ARE AND SHALL REMAIN THE PROPERTY OF THE ARCHITECT. COPYRIGHTS AND OTHER PROPRIETARY RIGHTS ARE RESERVED BY THE ARCHITECT. THEY ARE NOT TO BE DISTRIBUTED TO OTHER PARTIES THAN THOSE AUTHORIZED BY CONTRACT WITHOUT THE SPECIFIC WRITTEN AUTHORIZATION OF THE ARCHITECT. THE USE OF THIS DOCUMENT IS CONTINGENT UPON PAYMENT TO THE ARCHITECT FOR SERVICES RENDERED. NON-PAYMENT SHALL GIVE THE ARCHITECT AUTHORIZATION TO CEASE USE OF THIS DOCUMENT. ALL DIMENSIONS, ELEVATIONS, AND OTHER DATA OR STATEMENTS FOR SERVICES. IT IS REQUIRED THAT THE OWNER ADVISE THE ARCHITECT IN WRITING WITH TEN (10) DAYS. REMARKS, UNSIGNED, PORTIONS ARE DUE AND PAYABLE UPON RECEIPT. THE OWNER SHALL INDEMNIFY THE ARCHITECT AGAINST ANY CLAIMS, LIABILITY, AND LOSS ARISING FROM ANY USE OF THIS DOCUMENT OTHER THAN THE PURPOSE INTENDED BY THE ARCHITECT. DO NOT USE DOCUMENT USE FOR NON-PAYMENT. CONTRACTORS MUST CHECK ALL DIMENSIONS ONSITE. ONLY FIGURED DIMENSIONS ARE TO BE WORKED FROM. DISCREPANCIES MUST BE REPORTED IMMEDIATELY TO THE ARCHITECT BEFORE PROCEEDING
THIS DRAWING IS COPYRIGHTED

BEINFIELD ARCHITECTURE PC
1 MARSHALL STREET / STE 202 / S. NORWALK / CT / 06854
T 203 838 5789 WWW.BEINFIELD.COM

PROJECT: *233 Hillspoint Road*

LOCATION: *233 Hillspoint Road Westport, CT 06880*

TITLE: *Elevation - East*

PERMIT REVISION 3	08/14/2020
PERMIT REVISION 2	06/25/2020
PERMIT REVISION	03/27/2020
ISSUE	06/28/2019
DIMENSIONS	04/24/2019
PERMIT	11/29/2018
ZONING PERMIT	9/17/2018
CAM UPDATE	05/16/2018
CAM	10/09/2017
DATE	ISSUE

JOB NO.	233HILL
DATE	8/9/2018
SCALE	AS NOTED

A2.10

1 Elevation - South

SCALE: 1/4" = 1'-0"

NOTES:
1. WINDOW HEAD HEIGHTS ARE GIVEN FROM PLYWOOD SUBFLOOR, UNLESS OTHERWISE NOTED.
2. DIMENSIONS ARE GIVEN TO UNIT HEAD.

SEAL

STATE OF CONNECTICUT
BRUCE A. BEINFIELD
NO. 06767
LICENSED ARCHITECT

OWNERSHIP AND CONDITIONS OF USE:
DRAWINGS AND SPECIFICATIONS, AS INSTRUMENTS OF PROFESSIONAL SERVICE, ARE AND SHALL REMAIN THE PROPERTY OF THE ARCHITECT. DOCUMENTS ARE TO BE USED ONLY FOR THE PURPOSE AND PROJECT INTENDED FOR UNDER THE AGREEMENT. ANY OTHER PARTIES THAN THOSE AUTHORIZED BY CONTRACT WITHOUT THE SPECIFIC WRITTEN AUTHORIZATION OF THE ARCHITECTS. THE USE OF THIS DOCUMENT IS CONTINGENT UPON PAYMENT TO THE ARCHITECT FOR SERVICES RENDERED. NON-PAYMENT SHALL GIVE THE ARCHITECT THE RIGHT TO RECAPTURE THE DOCUMENT. ALL DIMENSIONS, ELEVATIONS, AND CONDITIONS, OR STATEMENTS FOR SERVICES IT IS REQUIRED THAT THE OWNER ADVISE THE ARCHITECT IN WRITING WITH TEN (10) DAYS. REMARKS, CLAIMS, REQUESTS, OR ITEMS NOT REPORTED WITHIN THE TIME LIMIT SHALL BE DEEMED ACCEPTED AS STATED. THE ARCHITECT RESERVES THE RIGHT TO BAR CLAIMS, REQUESTS, OR ITEMS NOT REPORTED WITHIN THE TIME LIMIT. THE OWNER SHALL INDEMNIFY THE ARCHITECT FOR ANY DOCUMENT USE FOR NON-PAYMENT. CONTRACTORS MUST CHECK ALL DIMENSIONS ONSITE. ONLY FIGURED DIMENSIONS ARE TO BE WORKED FROM. DISCREPANCIES MUST BE REPORTED IMMEDIATELY TO THE ARCHITECT BEFORE PROCEEDING
THIS DRAWING IS COPYRIGHTED

BEINFIELD ARCHITECTURE PC
1 MARSHALL STREET / STE 202 / S. NORWALK / CT / 06854
T 203 838 5789 WWW.BEINFIELD.COM

PROJECT: 233 Hillspoint Road
LOCATION: 233 Hillspoint Road Westport, CT 06880

TITLE: Elevation - South

Parapet Clarification	08/28/2020
PERMIT REVISION 3	08/14/2020
PERMIT REVISION 2	06/25/2020
PERMIT REVISION	03/27/2020
ISSUE	06/28/2019
DIMENSIONS	04/24/2019
PERMIT	11/29/2018
ZONING PERMIT	9/17/2018
CAM UPDATE	05/16/2018
CAM	10/09/2017
DATE	ISSUE

JOB NO.	233HILL
DATE	8/9/2018
SCALE	AS NOTED

A2.20

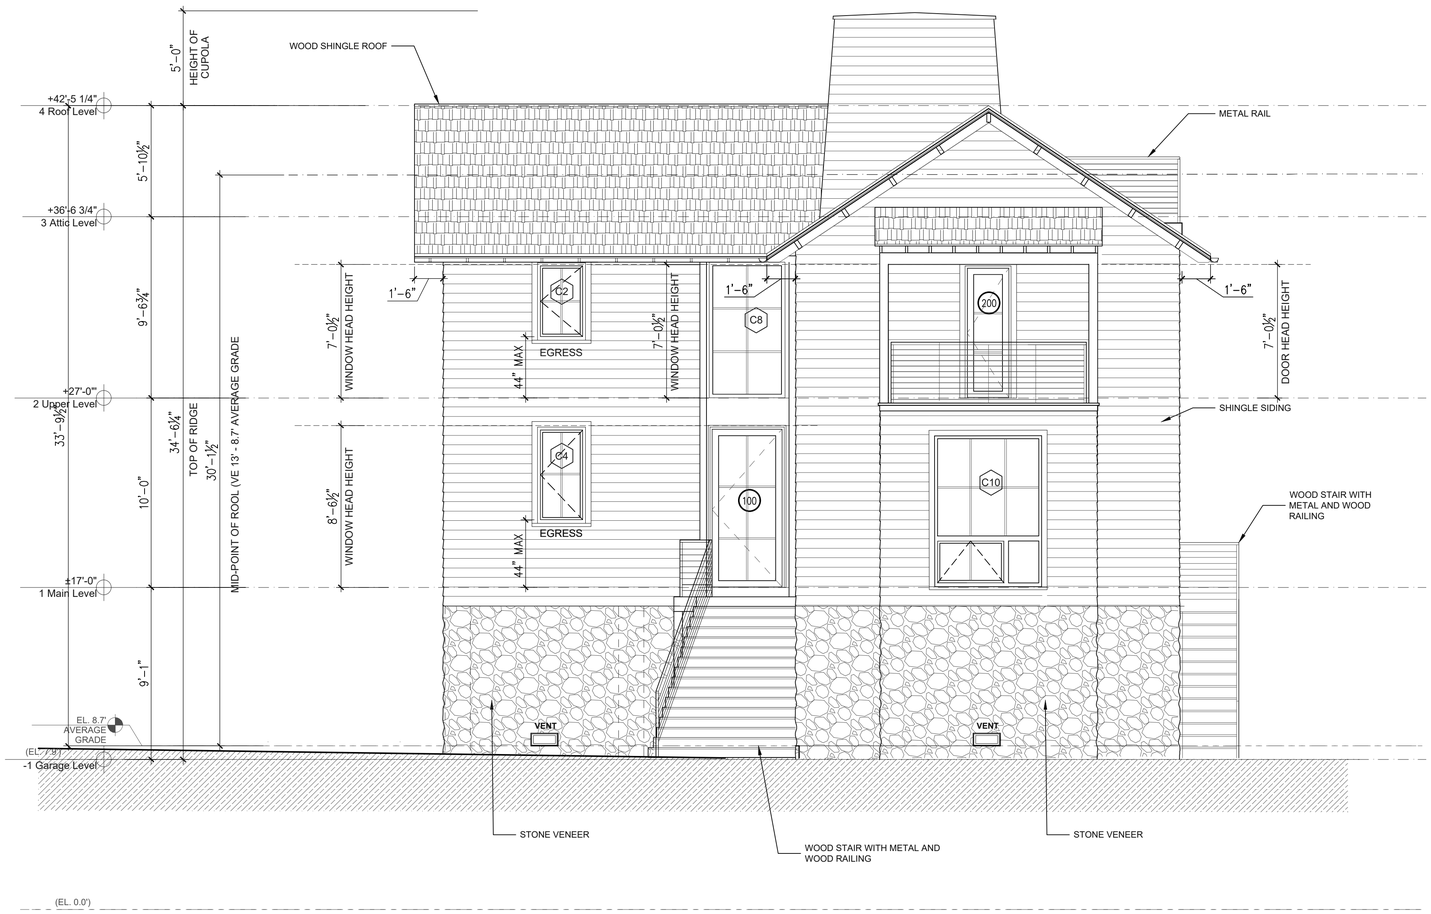

1 **Elevation - West**

SCALE: 1/4" = 1'-0"

NOTES:
1. WINDOW HEAD HEIGHTS ARE GIVEN FROM PLYWOOD SUBFLOOR, UNLESS OTHERWISE NOTED.
2. DIMENSIONS ARE GIVEN TO UNIT HEAD.

SEAL

STATE OF CONNECTICUT
BRUCE D. BEINFIELD
NO. 10787
LICENSED ARCHITECT

OWNERSHIP AND CONDITIONS OF USE:
DRAWINGS AND SPECIFICATIONS, AS INSTRUMENTS OF PROFESSIONAL SERVICE, ARE AND SHALL REMAIN THE PROPERTY OF THE ARCHITECT CONSULTANTS AND WERE PREPARED FOR THE PROJECT DESIGNATED HEREIN. THEY ARE NOT TO BE USED BY OTHERS OR PARTIES THAN THOSE AUTHORIZED BY CONTRACT WITHOUT THE SPECIFIC WITTEN AUTHORIZATION OF THE ARCHITECT. THE USE OF THIS DOCUMENT IS CONTINGENT UPON PAYMENT TO THE ARCHITECT FOR SERVICES RENDERED. NON-PAYMENT SHALL GIVE THE ARCHITECT THE UNRESTRICTED RIGHT TO REMOVE THIS DOCUMENT FROM THE PREMISES. ALL OWNER AND CONTRACTOR STATEMENTS FOR SERVICES: IT IS REQUIRED THAT THE OWNER ADVISE THE ARCHITECT IN WRITING WITH TEN (10) DAYS. REMARKS, UNSIGNED, PORTIONS ARE DUE AND PAYABLE UPON RECEIPT. THE OWNER SHALL INDEMNIFY THE ARCHITECT AGAINST ANY CLAIMS, LIABILITY AND LOSS ARISING FROM ANY CHANGES MADE TO THE DOCUMENT BY PARTIES OTHER THAN THE ARCHITECT. DO NOT DOCUMENT USE FOR NON PAYMENT. CONTRACTORS MUST CHECK ALL DIMENSIONS ONSITE. ONLY FIGURED DIMENSIONS ARE TO BE WORKED FROM. DISCREPANCIES MUST BE REPORTED IMMEDIATELY TO THE ARCHITECT BEFORE PROCEEDING
THIS DRAWING IS COPYRIGHTED

BEINFIELD ARCHITECTURE PC
1 MARSHALL STREET / STE 202 / S. NORWALK / CT / 06854
T 203 838 5789 WWW.BEINFIELD.COM

PROJECT: *233 Hillspoint Road*

LOCATION: *233 Hillspoint Road Westport, CT 06880*

TITLE: *Elevation - West*

PERMIT REVISION 3	08/14/2020
PERMIT REVISION 2	06/25/2020
PERMIT REVISION	03/27/2020
ISSUE	06/28/2019
DIMENSIONS	04/24/2019
PERMIT	11/29/2018
ZONING PERMIT	9/17/2018
CAM UPDATE	05/16/2018
CAM	10/09/2017
DATE	ISSUE

JOB NO.	233HILL
DATE	8/9/2018
SCALE	AS NOTED

A2.30