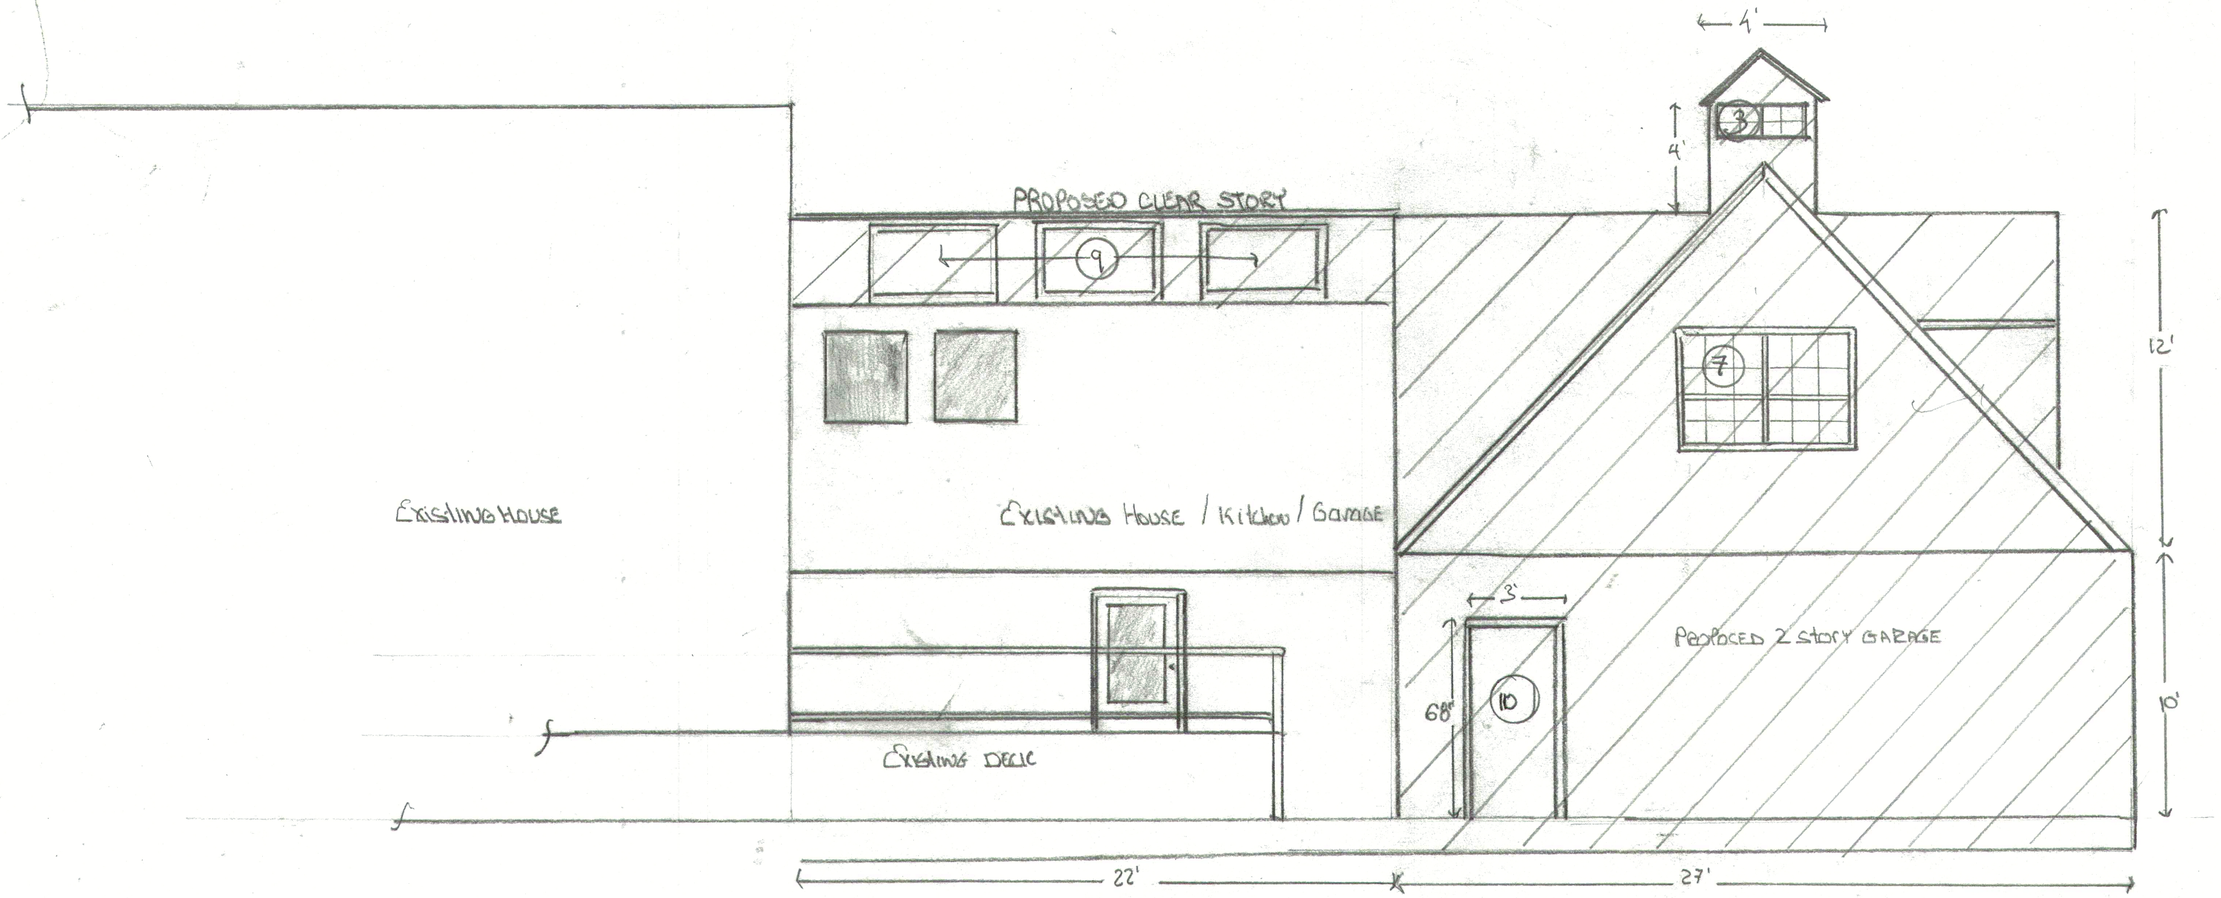

REAR ELEVATION

Thomas J Moody Jr + Margaret M Carey
6 Arrowhead Rd Westport Ct 06880

SCALE: 1/4" = 1'-0"	APPROVED BY:	DRAWN BY: AMRI
DATE: 6/10/2020		REVISED

PROPOSED: 27'x22' 2story Garage, 7'x22' Front Porch w/ROOF
22' Front Dormer Above Existing Garage

Finish Existing Garage

DRAWING NUMBER 3 of 6