NO SCALE

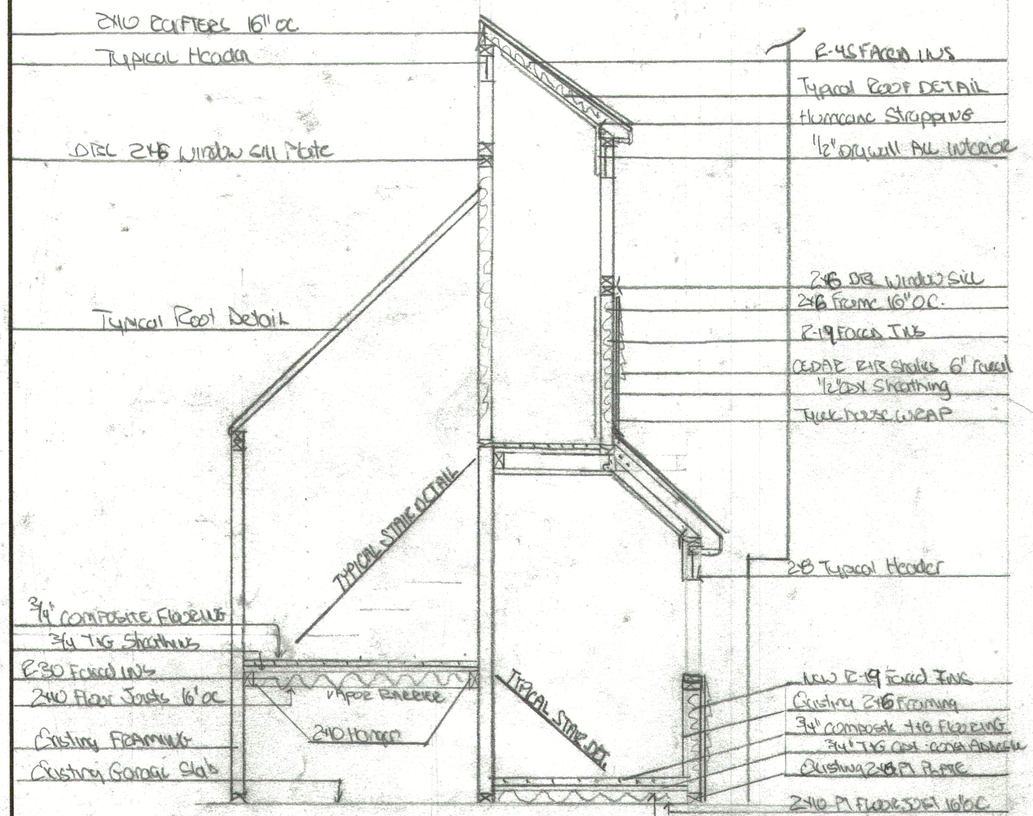

GARAGE CONVERSION / DORMER FRAMING DETAIL / NO SCALE

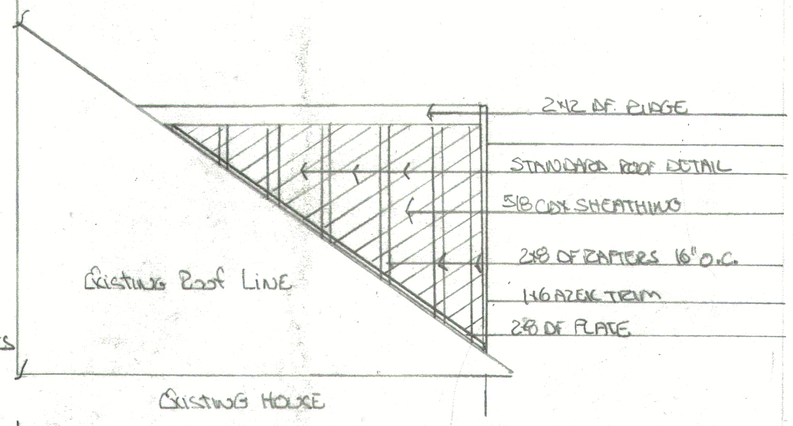

PROPOSED FRONT ROOF GABLE

Fastening Notes

Joist Hangers use on all ledger plates
Hurricane Ties & top plates to rafters
Simpson DTT1Z-KT deck tension fasteners to front deck
Rafter Straps to be applied
All Sheathing Fastened 6d Galv nails 6" O.C.
All ledgers attached w/ 6.5" Lag Bolts w/ washers
All framing fastened 12D stick nails

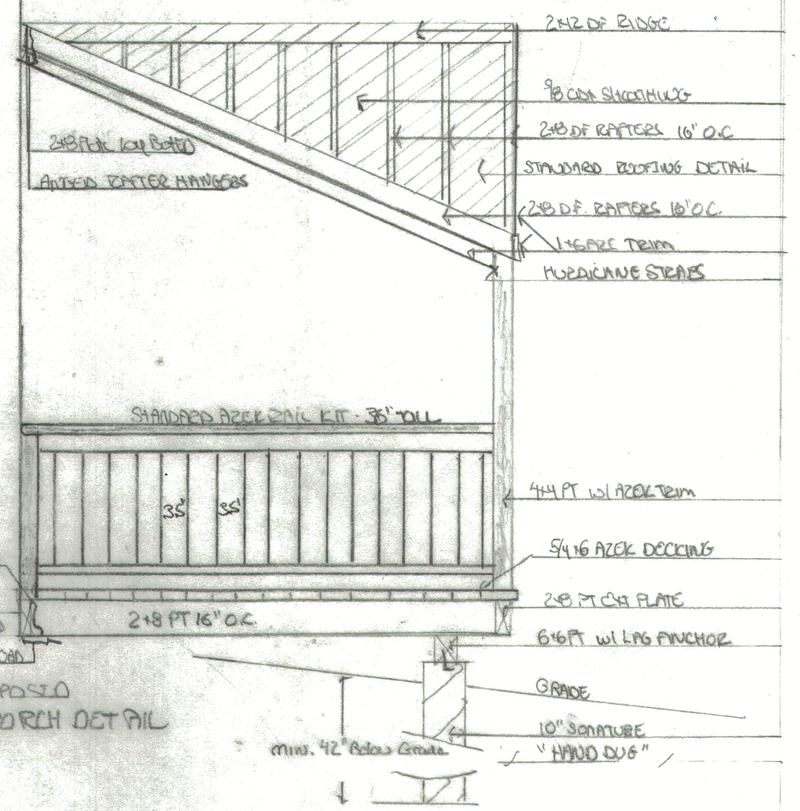

PROPOSED FRONT PORCH DETAIL

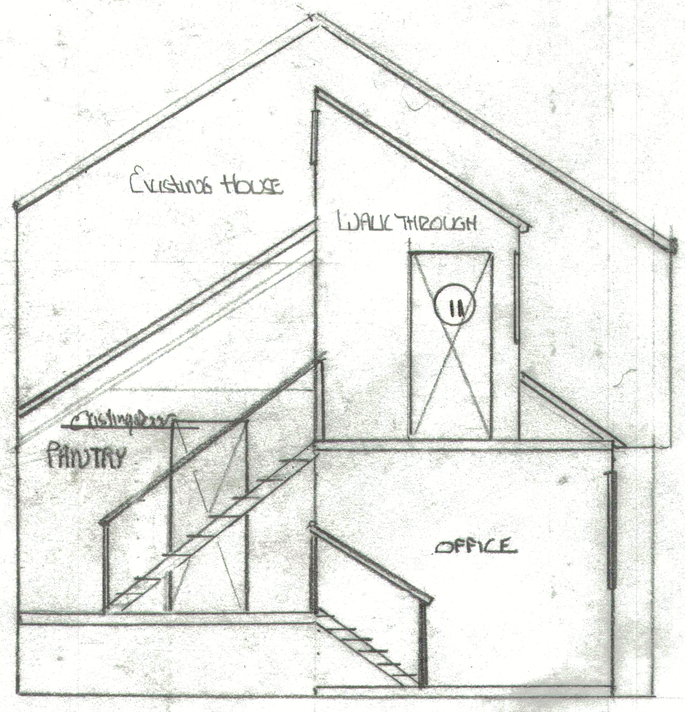

GARAGE CONVERSION / DORMER - PROPOSED

Thomas J Moody Jr. + Margaret M. Carey
6 Arrowhead Rd Westport CT 06880

SCALE: 1/4" = 1'-0"	APPROVED BY:	DRAWN BY NMRI
DATE: 6/10/2020		REVISED

PROPOSED: 27'x22' 2 Story Garage, 7'x22' Front Porch w/ Roof
22' Front Dormer Above Existing Garage

Finish Existing Garage

DRAWING NUMBER 5 of 6