FRAMING DETAIL / NO SCALE

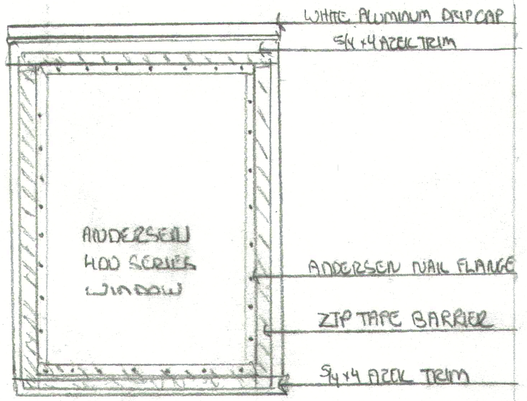

TYPICAL WINDOW INSTALL

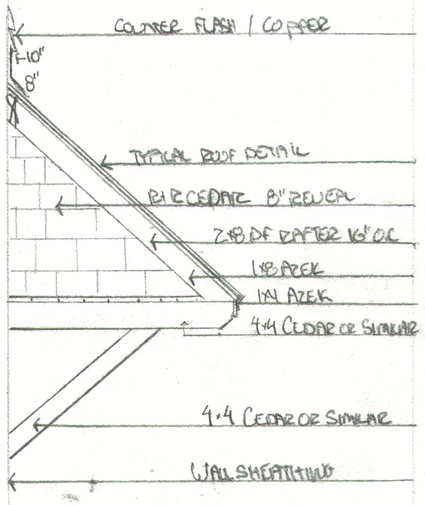

GARAGE DOOR ROOF OVERHANG

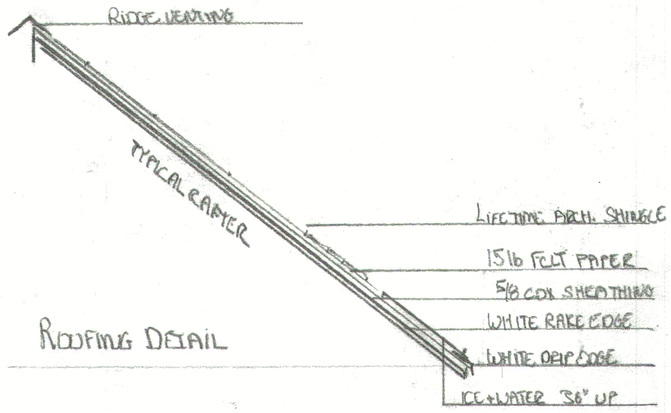

ROOFING DETAIL

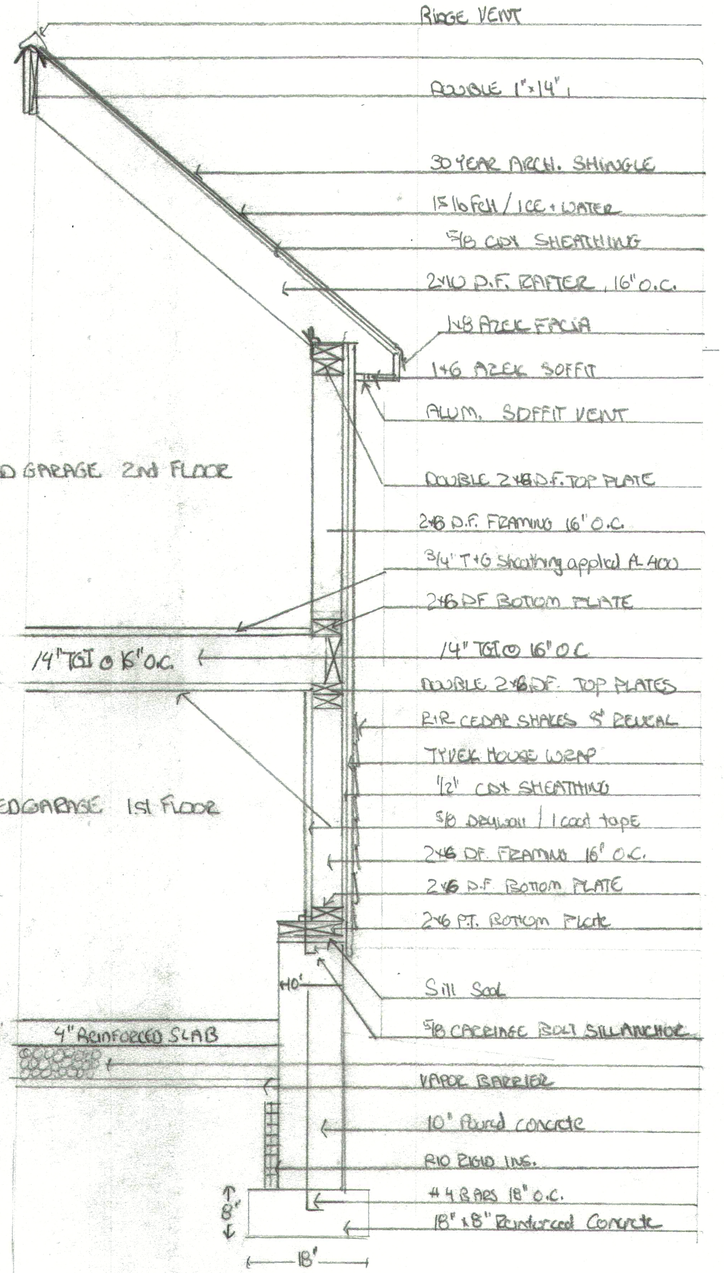

PROPOSED GARAGE 2nd FLOOR

PROPOSED GARAGE 1st FLOOR

WINDOW FRAME DETAIL

DOOR FRAME DETAIL

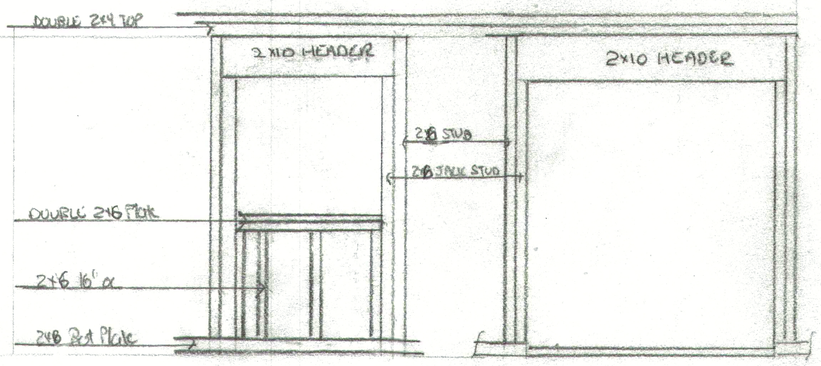

Thomas J. Moody JR + MARGARET M. CAREY
6 ARROWHEAD RD WESTPORT CT 06880

SCALE: 1/4" = 1'-0"	APPROVED BY:	DRAWN BY: [illegible]
DATE: 6/10/2020		REVISED

PROPOSED: 27'x22' 2 STORY GARAGE, 7'x22' FRONT PORCH W/ Roof
22' FRONT DORMER ABOVE EXISTING GARAGE

Finish Existing Garage

DRAWING NUMBER 6 of 6