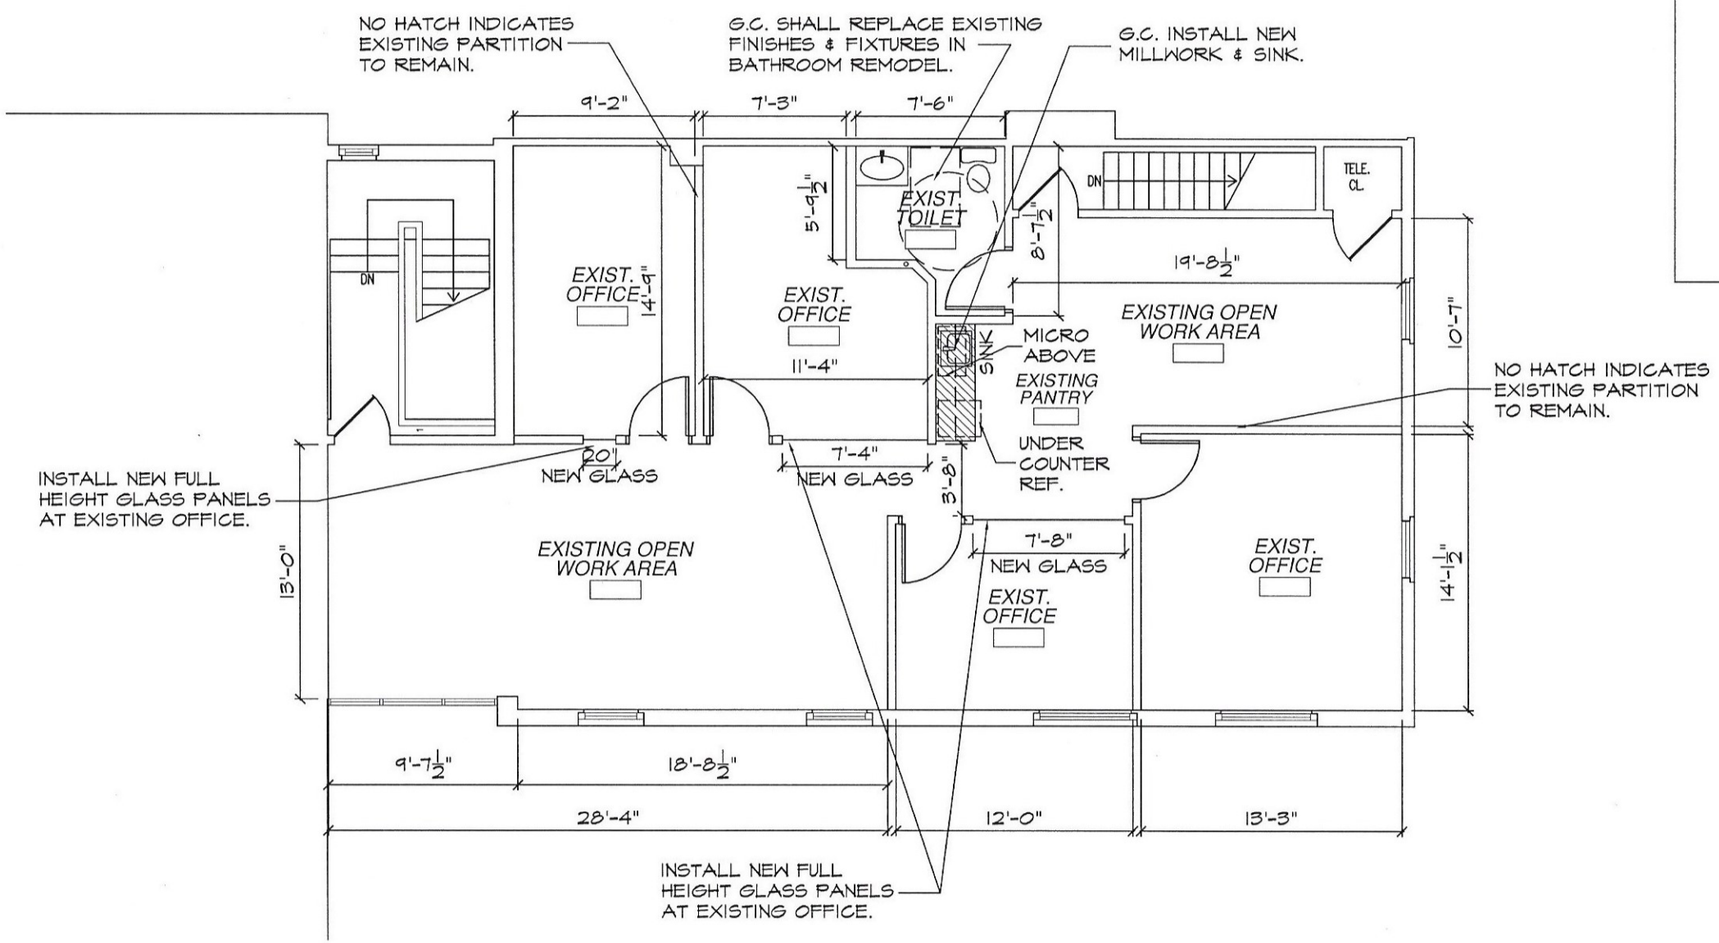

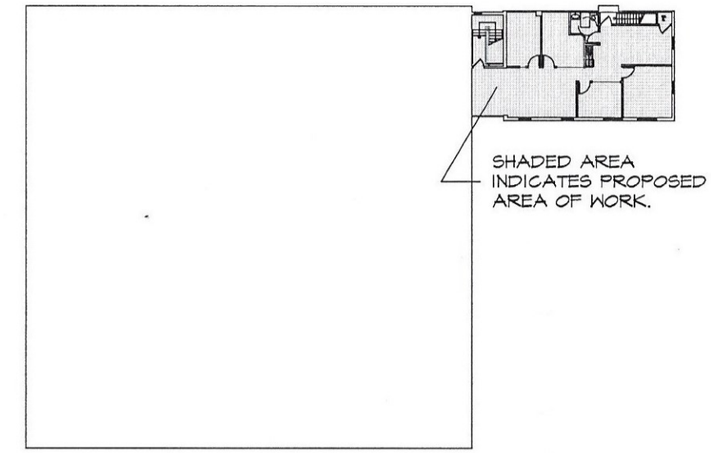

KEY PLAN

SEAL

FLOOR AREA: 1,410 SF

GHP OFFICE REALTY

PROJECT TITLE

EXISTING CONDITIONS PLAN FOR ELEVATE HEALTH & WELLNESS

BUILDING ADDRESS

20 SAUGATUCK AVE.
WESTPORT, CT 06880

DRAWING TITLE

EXISTING CONDITIONS PLAN
2ND FLOOR

SCALE: 1/8" = 1'-0"

DATE: SEPTEMBER 25, 2020

DWG #

A1

CARDARELLI
DESIGN & ARCHITECTURE, P.C.
Architecture and Planning
297 KNOLLWOOD ROAD, SUITE 202
WHITE PLAINS, NY 10607
Phone: (914) 437-9554 / Fax: (914) 437-9555

© COPYRIGHT 2020. This drawing is the property of the CD&A. It is subject to copyright laws and shall not be used or copied without express written permission.