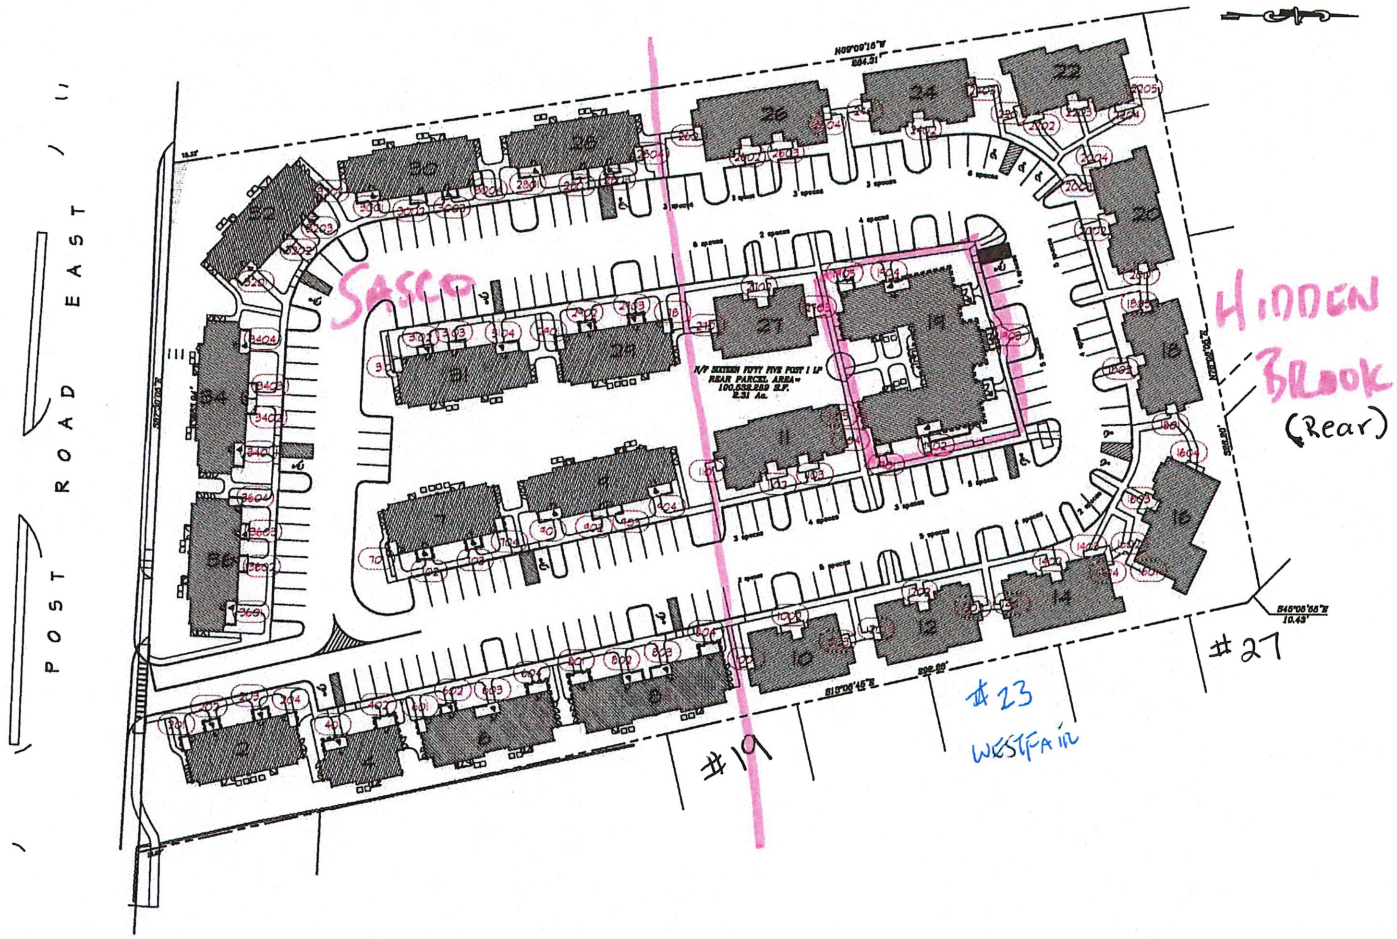

This drawing is not to be reproduced or used to contract any building without the written authorization of PAUL B. BAILEY ARCHITECT, LLC. This drawing and details on it, as an instrument of service, is the property of the Architect and may be used for the specific project and shall not be loaned, copied or reproduced without written consent of the Architect.

PROJECT:

SASCO CREEK / HIDDEN BROOK HOUSING
1655 POST ROAD EAST
WESTPORT, CONNECTICUT

ISSUE	DATE	DESCRIPTION

PHASE:

PAUL B. BAILEY
• ARCHITECT •
110 AUDUBON STREET
NEW HAVEN, CONNECTICUT 06510
203 - 776 - 3888 F 203 - 772 - 1365

DATE: 4/15	DRAWN BY:
SCALE: 1"=50'	CHECKED BY:
JOB NO: 1032	

DRAWING NAME:
ADDRESS PLAN

-