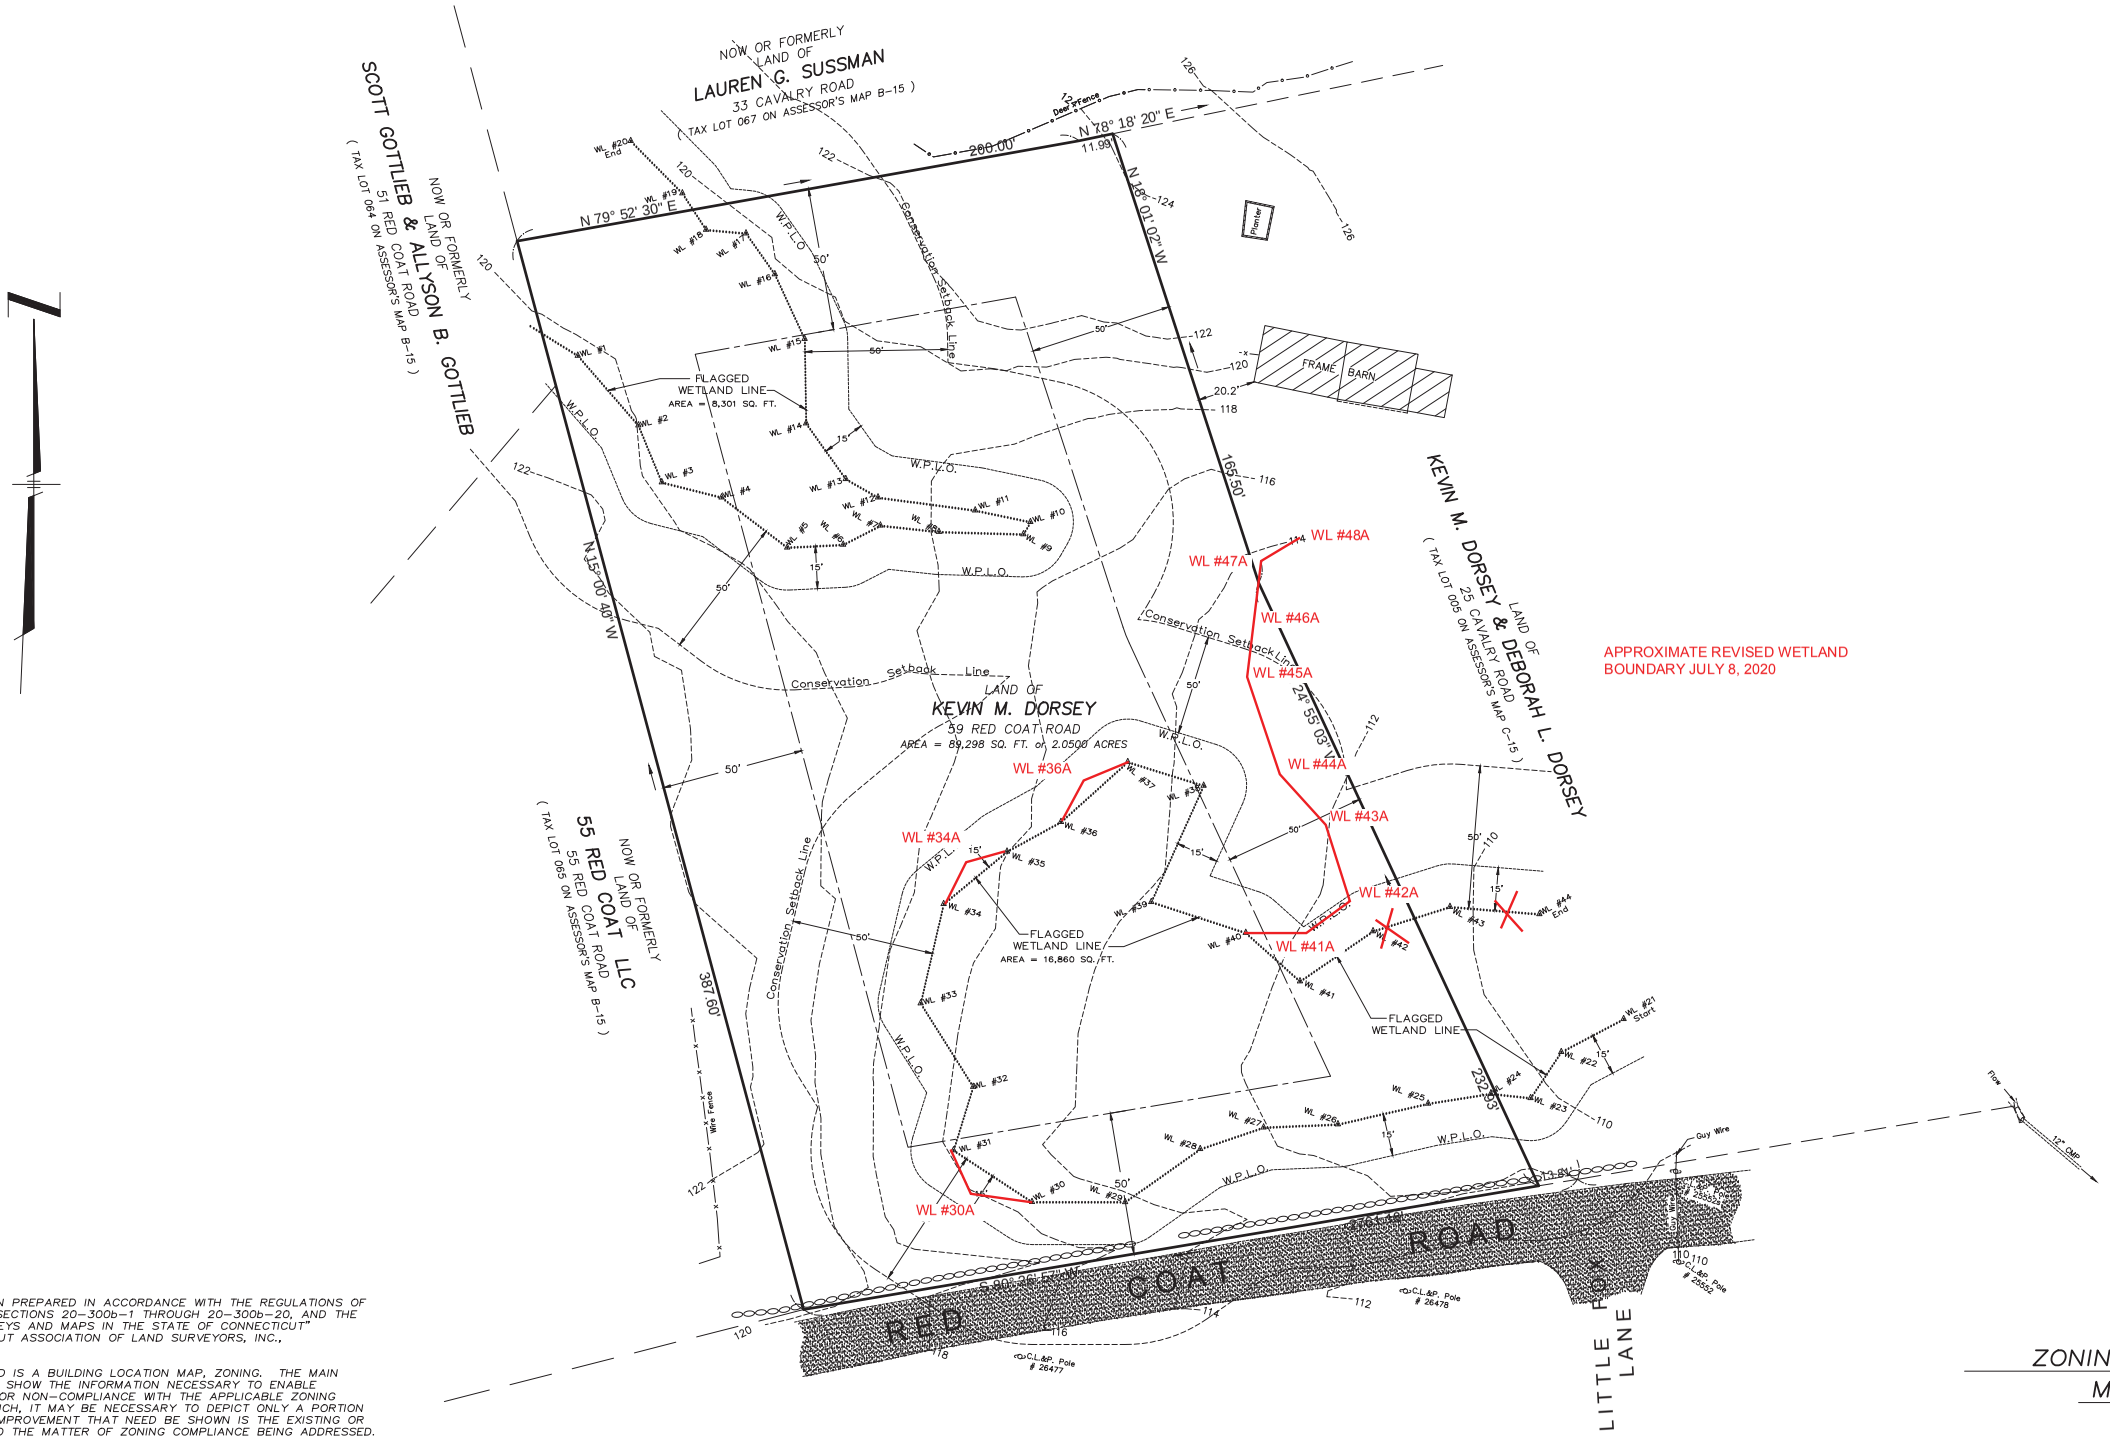

APPROXIMATE REVISED WETLAND BOUNDARY JULY 8, 2020

N PREPARED IN ACCORDANCE WITH THE REGULATIONS OF
SECTIONS 20-300b-1 THROUGH 20-300b-20, AND THE
EYS AND MAPS IN THE STATE OF CONNECTICUT"
UT ASSOCIATION OF LAND SURVEYORS, INC.,

D IS A BUILDING LOCATION MAP, ZONING. THE MAIN
SHOW THE INFORMATION NECESSARY TO ENABLE
OR NON-COMPLIANCE WITH THE APPLICABLE ZONING
ICH, IT MAY BE NECESSARY TO DEPICT ONLY A PORTION
MPROVEMENT THAT NEED BE SHOWN IS THE EXISTING OR
O THE MATTER OF ZONING COMPLIANCE BEING ADDRESSED.

S BASED UPON THE DEPENDENT RESURVEY METHOD.

ZONIN

M

Ke